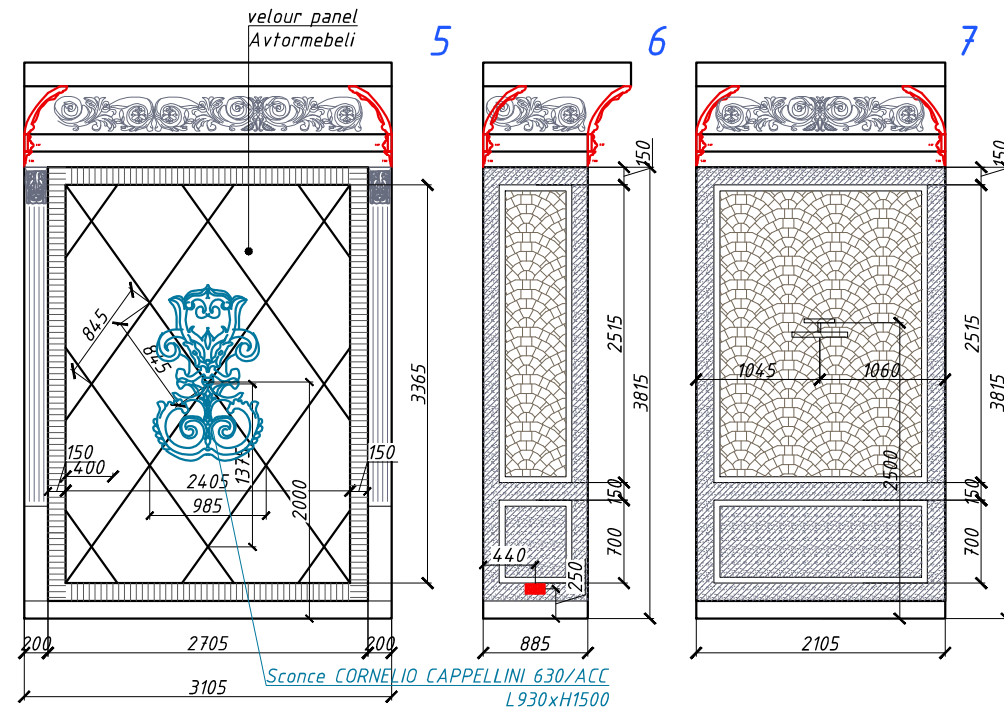
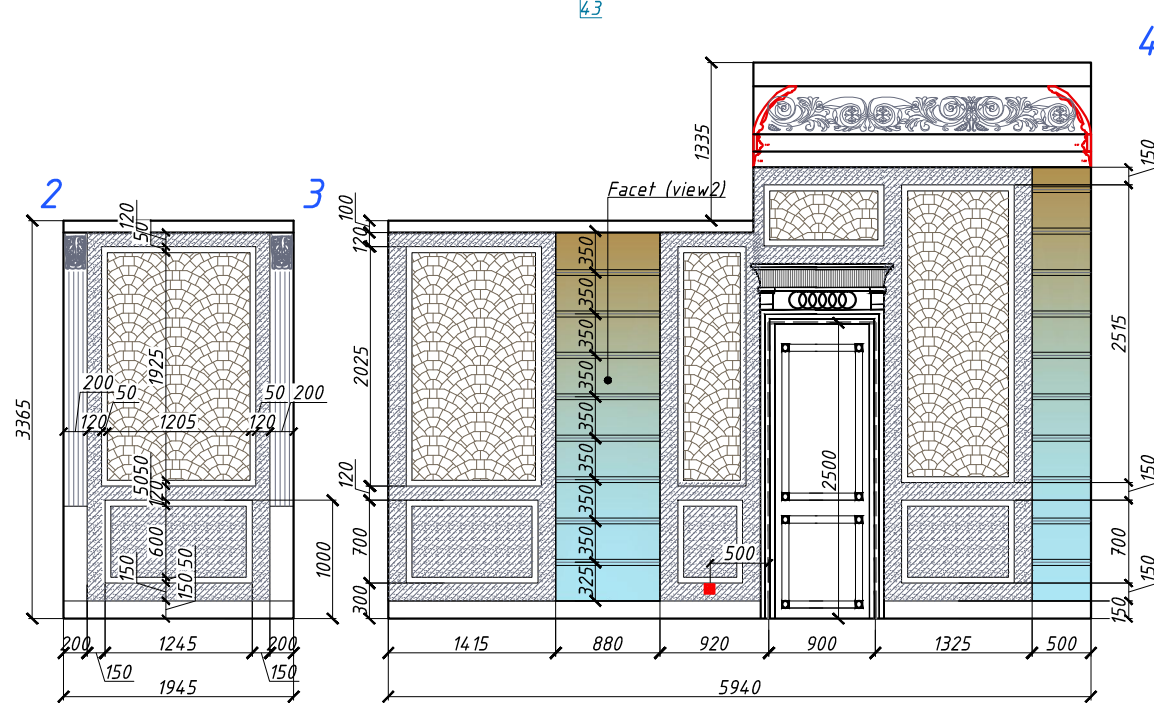
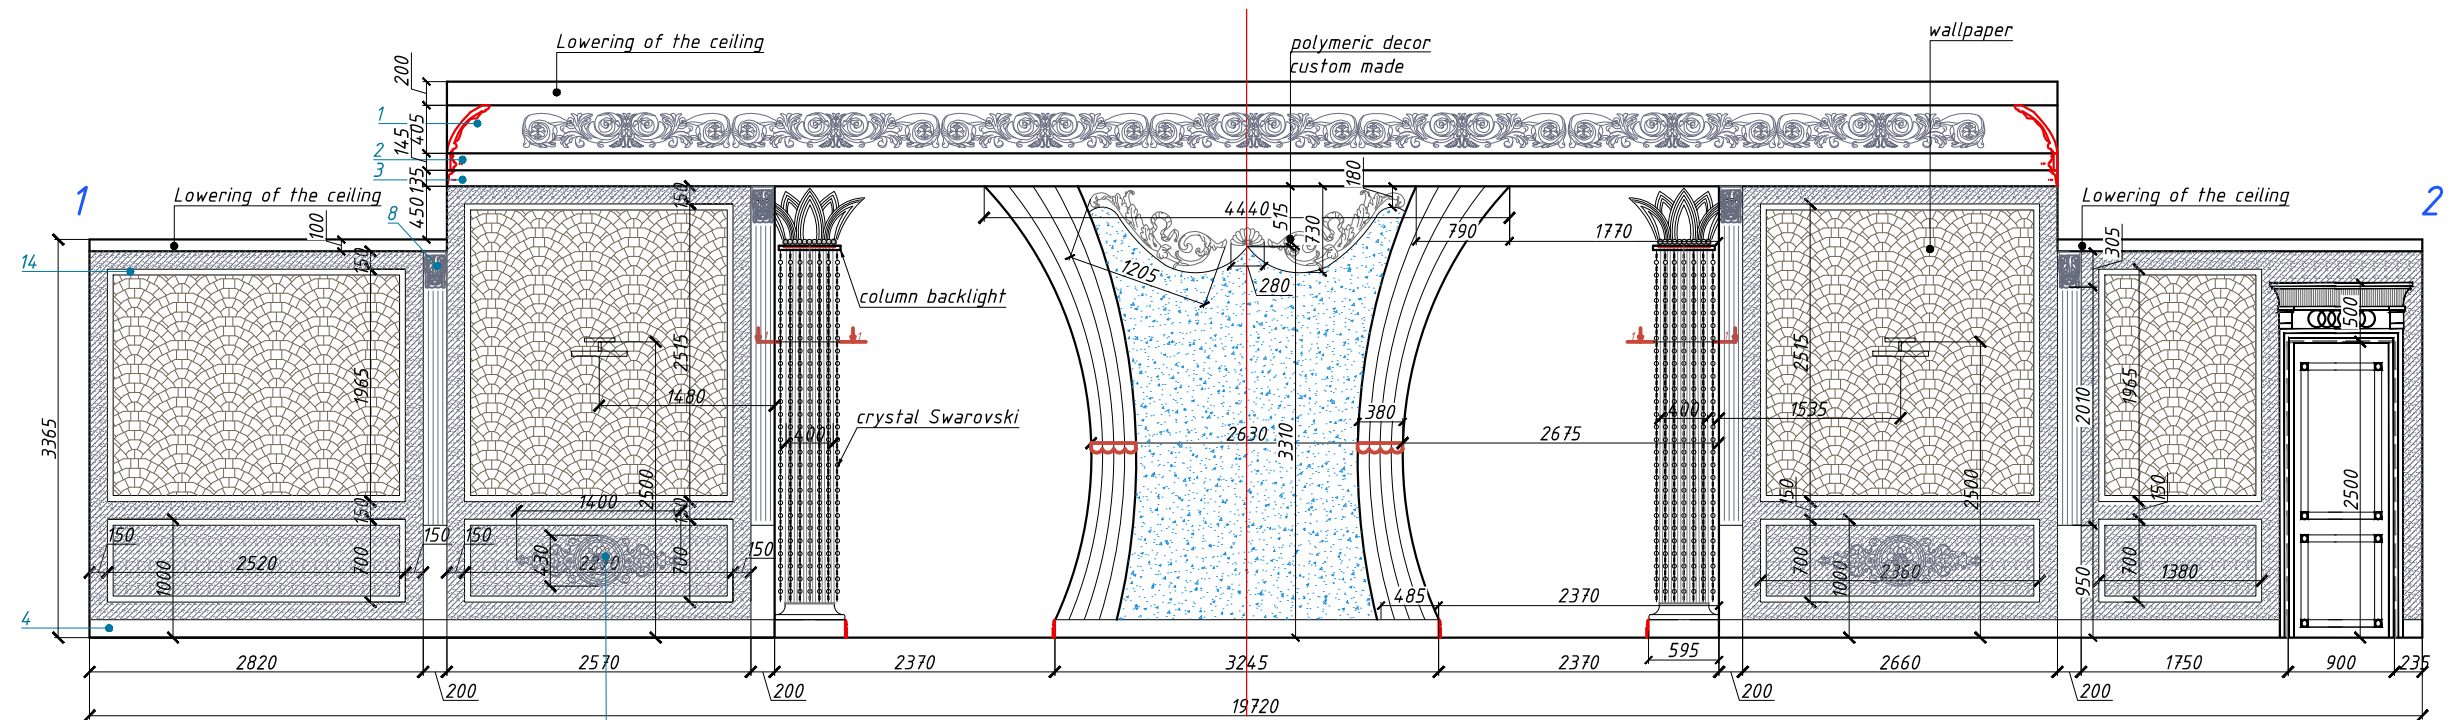


conventional signs:

- decorative stucco- 45,00 sq.m.
- velour panel - 8,00 sq.m.
- wallpaper - 40,50 sq.m.
- Facet (view1)- 3,40 sq.m.
- Facet (view2)- 9,40 sq.m.

Nº	Section scheme	Material	Amount, l.m.
1		gypsum cornice, custom made	71,5 l.m.
2		gypsum molding, "Petrogof" T157	71,5 l.m.
3		gypsum molding, "Petrogof" T 361	71,5 l.m.
4		gypsum footstall, custom made	
14		gypsum molding, "Petrogof" T107	189,0 l.m.
8		gypsum console, custom made	16 pt
43		Gypsum Decor, custom made	2 pt



LUXURY ANTONOVICH DESIGN

Wall scheme
Hall 1 (№1)


Design Project
Abu Dhabi

LUXURY
Antonovich
Architecture & Design
INTERIORS

ROYAL STYLE COMPUTER
GRAPHIC DESIGN SERV
+971 45 513 144
2301 office, 23 fl, Tower 1
Boulevard Plaza, Dubai
www.antonovich-design.ae

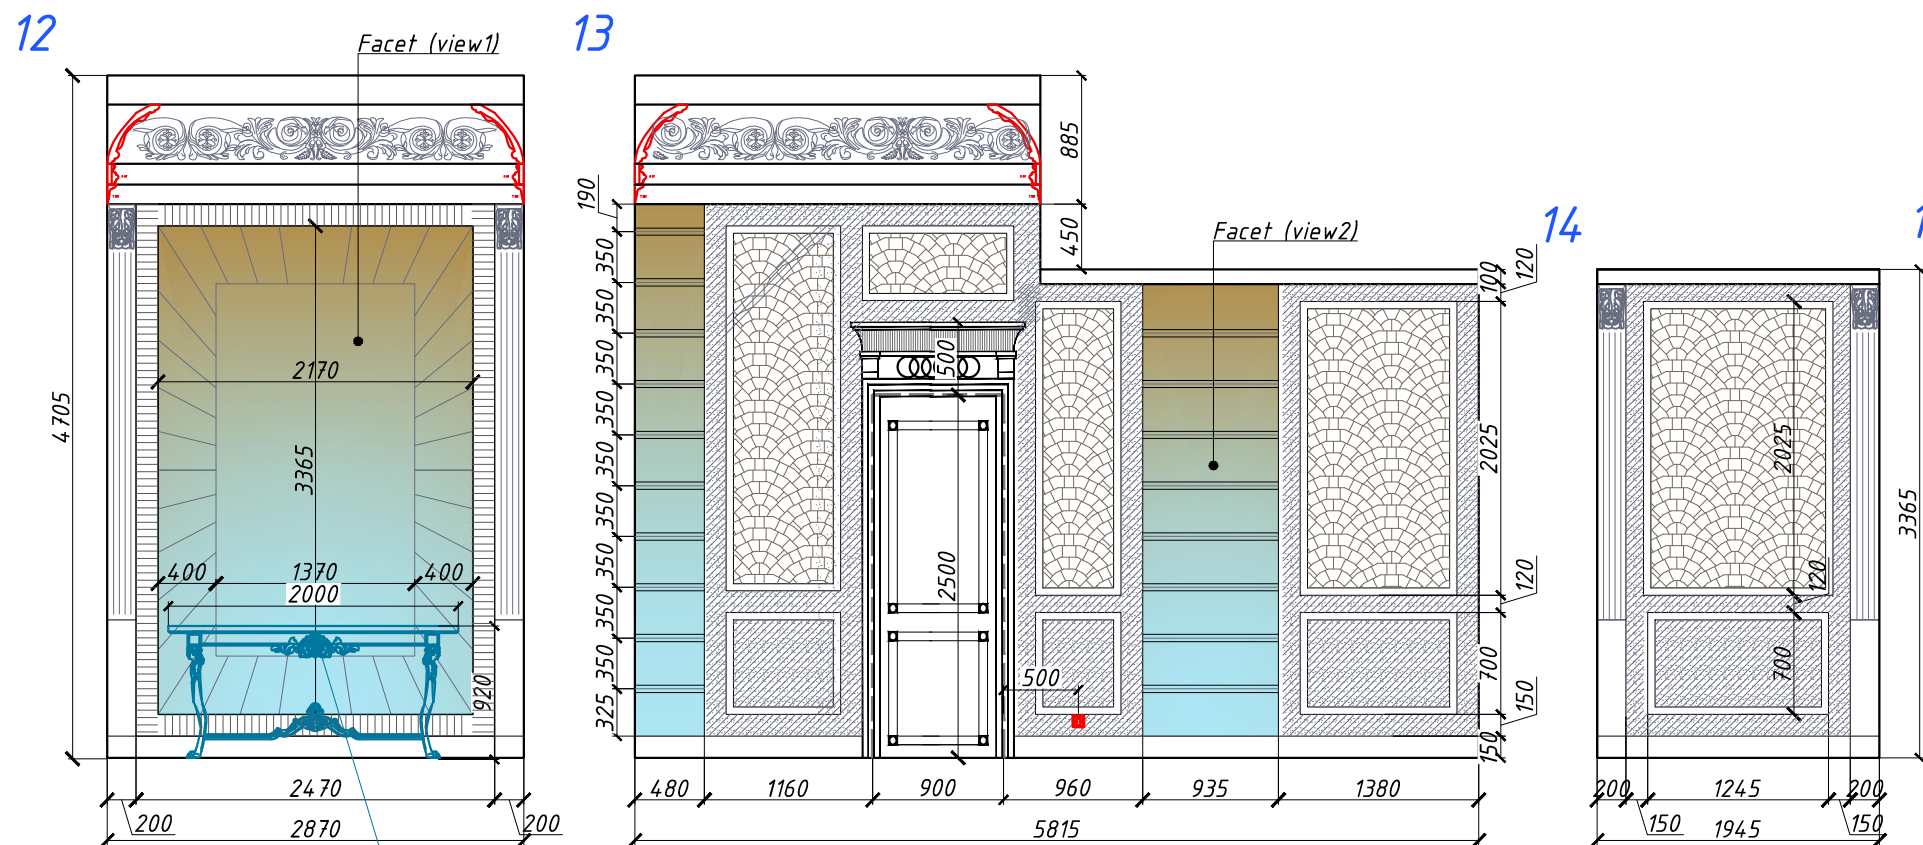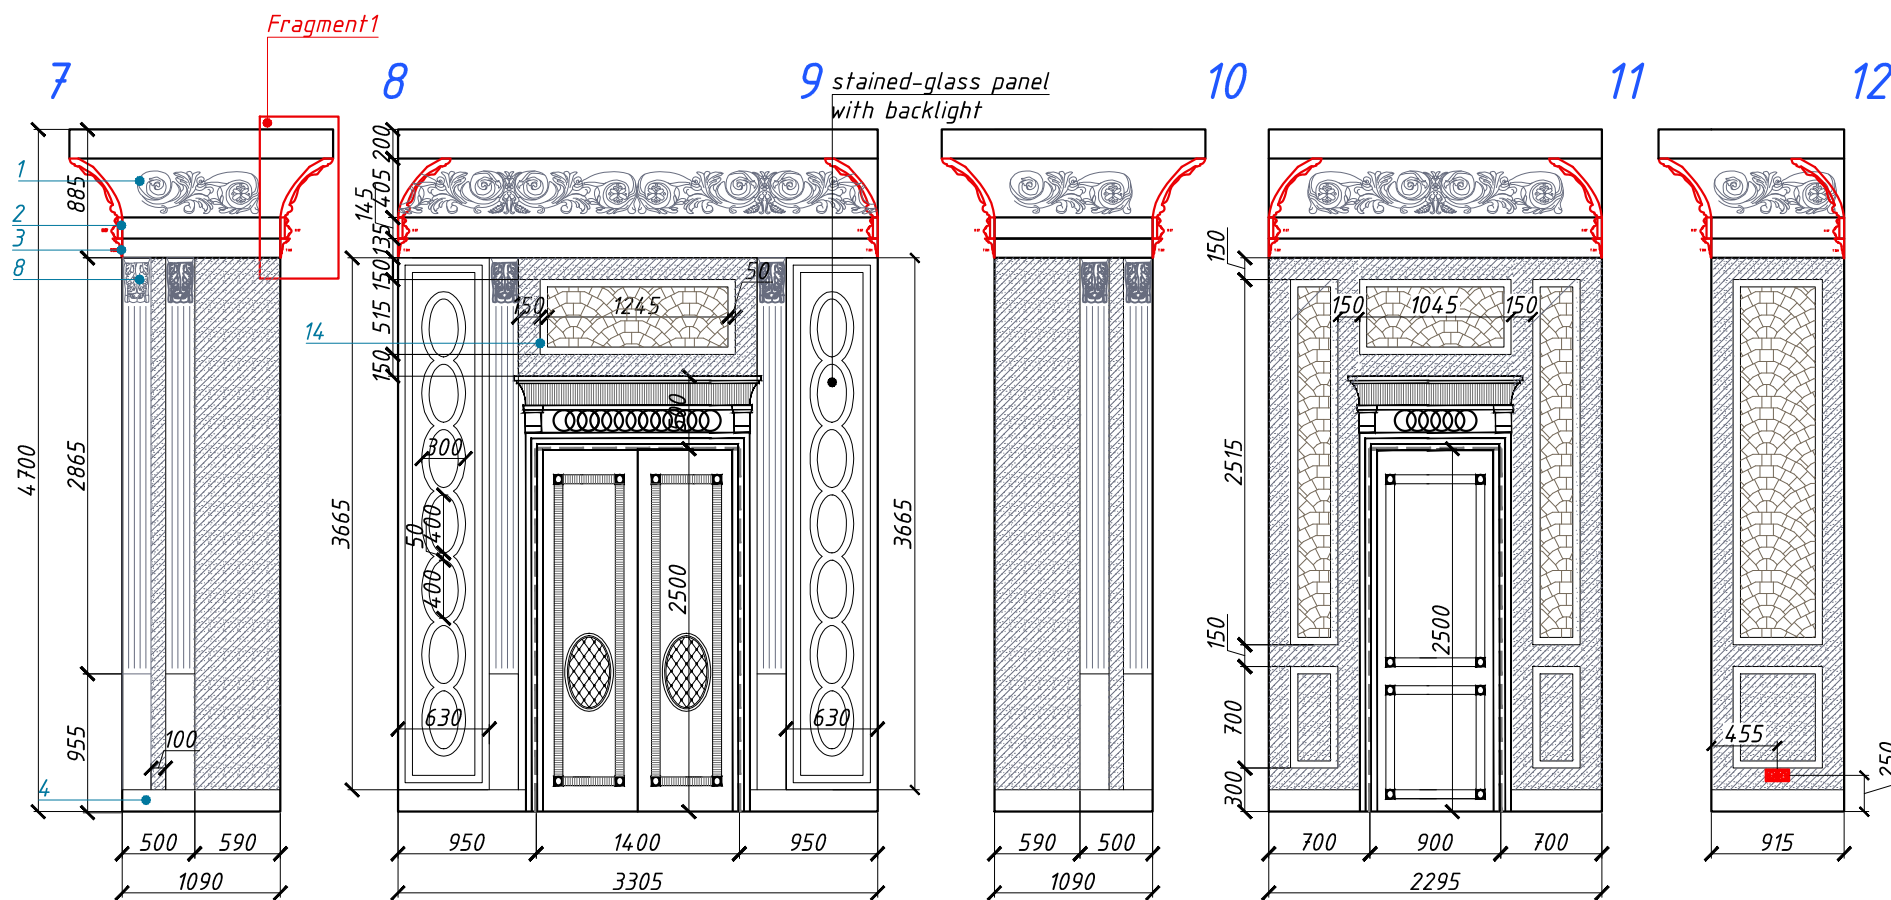

*Console table - Collection Achymia
om Jumbo Collection-
Living Area 3018
L.2000 W.550 H.920*

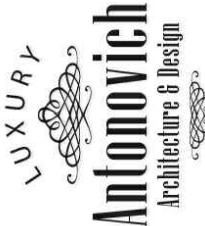Design Project	LUXURY ANTONOVICH DESIGN	
	Page	Wall scheme hall 1 (№1)
	DP-14.1	
Abu Dhabi	 ROYAL STYLE COMPUTER GRAPHIC DESIGN SERV +971 45 513 144 2301 office, 23 fl, Tower 1 Boulevard Plaza, Dubai www.antonovich-design.ae	

Nº	Section scheme	Material	Amount, l.m.
1		gypsum cornice, custom made	71,5 l.m.
2		gypsum molding, "Petershof" 157	71,5 l.m.
3		gypsum molding, "Petershof" T 361	71,5 l.m.
4		gypsum footstall, custom made	
14		gypsum molding, "Petershof" T 107	189,0 l.m.
8		gypsum console, custom made	16 pt
43		Gypsum Decor, custom made	2 pt

conventional signes:

 decorative stucco- 45,00 sq.m.

 *velour panel - 8,00 sq.m.*






wallpaper - 40,50 sq.m.

Facet (view1)- 3,40 sq.m.

 Facet (view2)- 9,40 sq.m.

DP - 14.1
Wall scheme
Hall1 (Nº1)

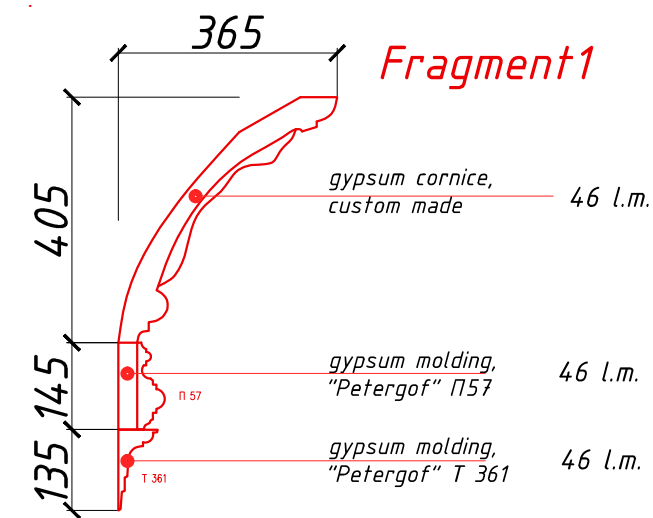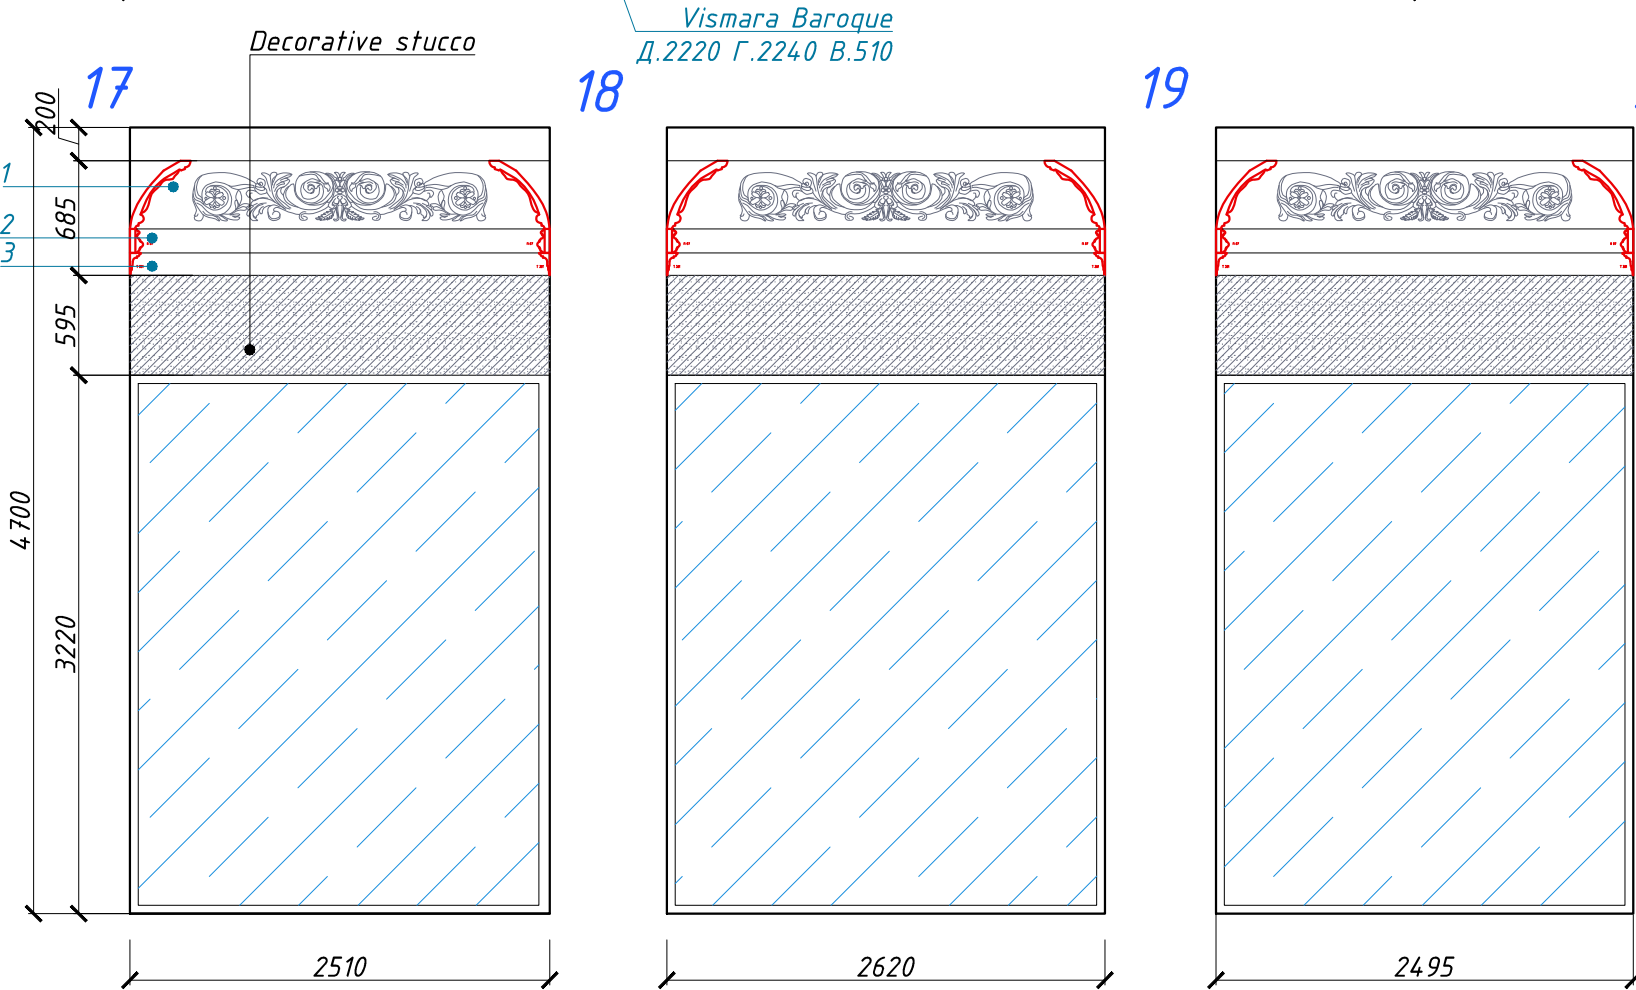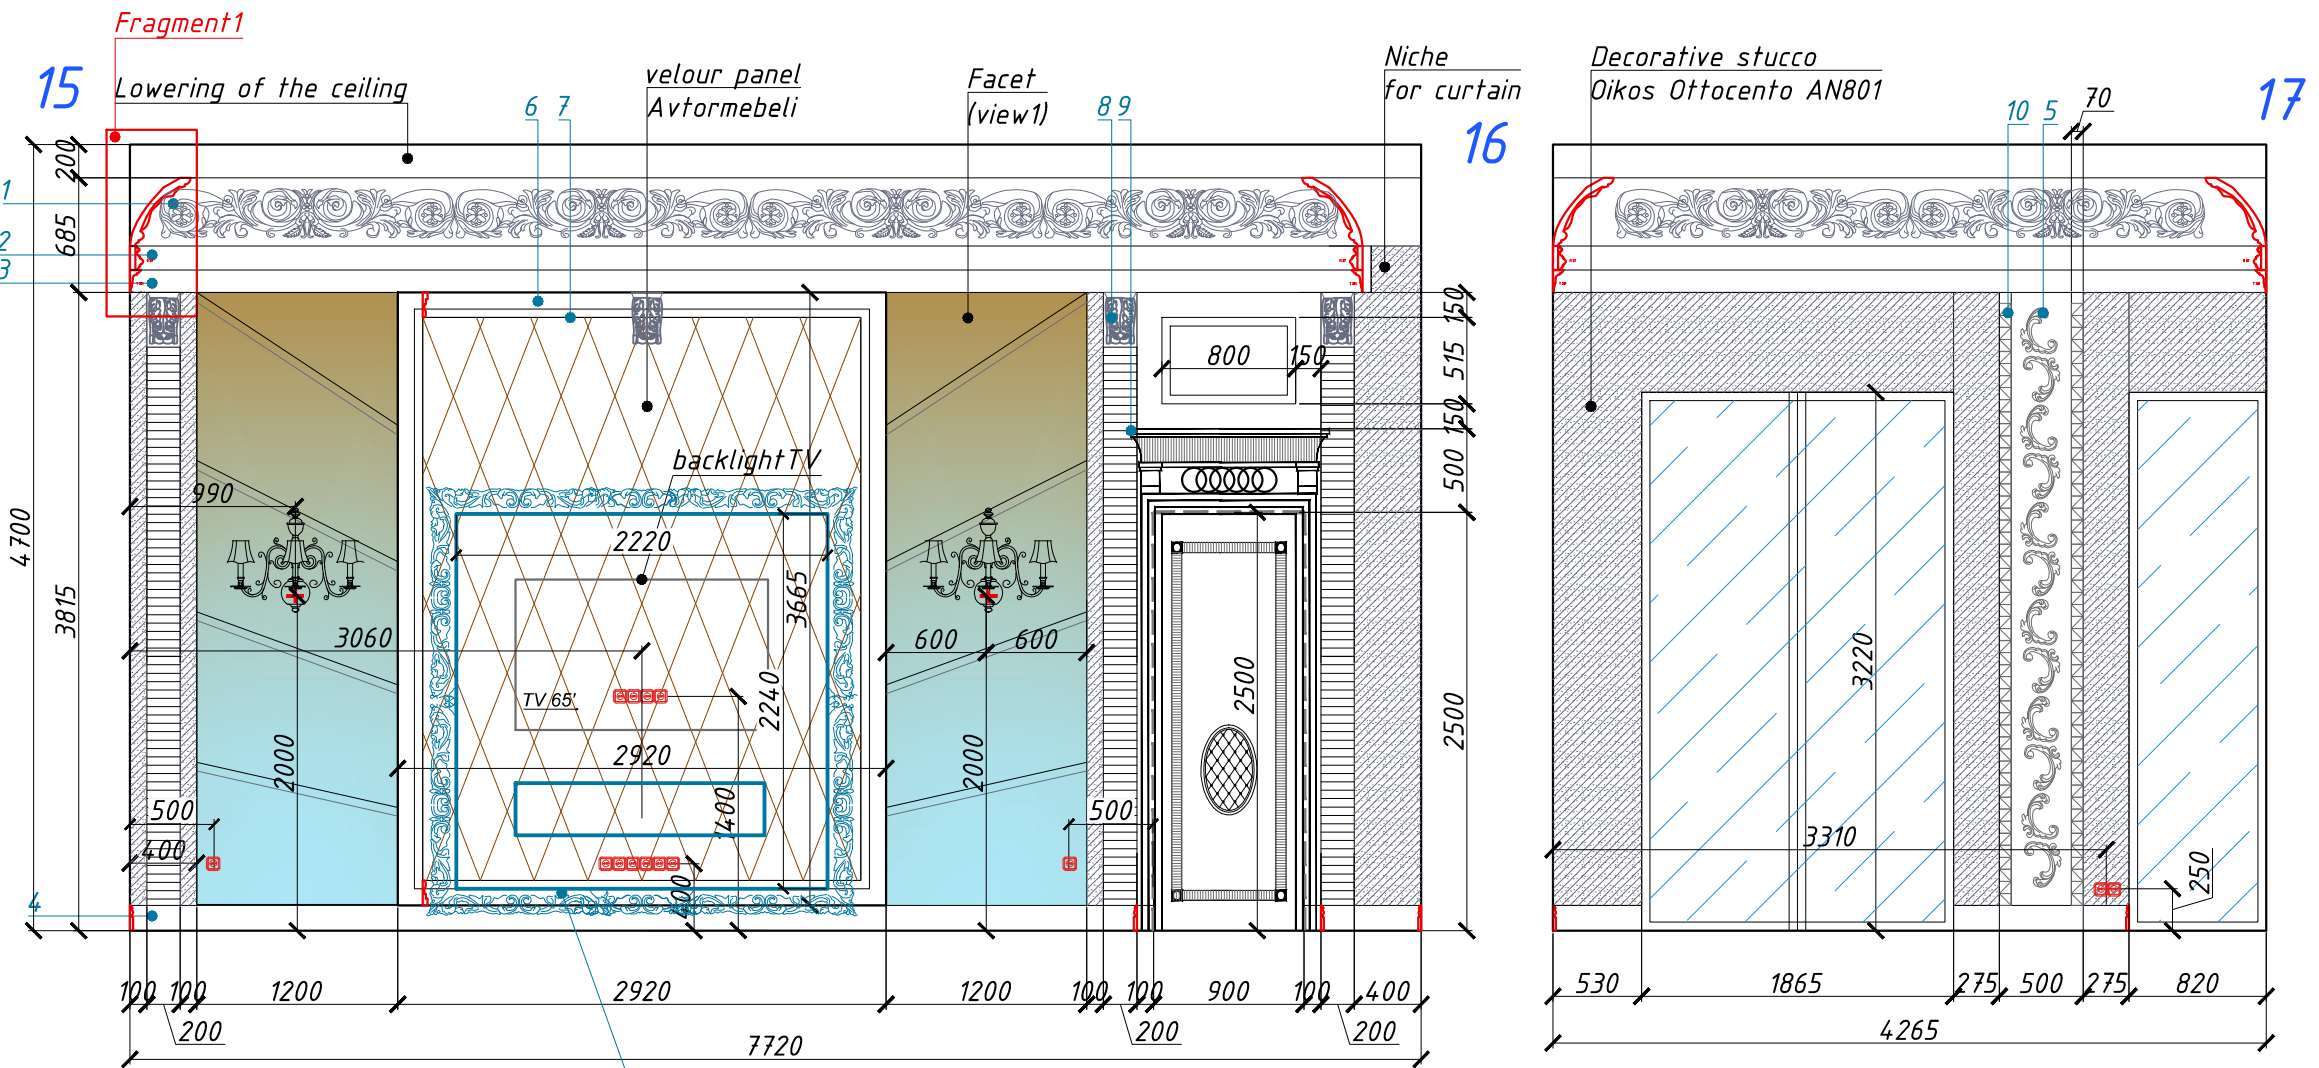

LUXURY ANTONOVICH DESIGN

Wall scheme: Living room (№3)

Page DP-15

ROYAL STYLE COMPUTER GRAPHIC DESIGN SERV +971 45 513 144 2301 office, 23 fl, Tower 1 Boulevard Plaza, Dubai www.antonovich-design.ae




Antonovich
Architecture & Design
INTERIORS

№	Section scheme	Material	Amount, l.m.
1		gypsum cornice, custom made	46 l.m.
2		gypsum molding, "Petergof" П57	46 l.m.
3		gypsum molding, "Petergof" Т 361	46 l.m.
4		gypsum footstall, custom made	
5		Decor gypsum, custom made	48 pt
6		gypsum molding, custom made	57,0 l.m.
7		gypsum molding, custom made	57,0 l.m.
8		gypsum console, custom made	8 pt
9		gypsum molding, custom made	23,8 l.m.
10		gypsum Decor, custom made	60,0 l.m.

- conventional signes:
- Decorative stucco Oikos Ottocento AN801 - 24,00 sq.m.
 - velour panel Avtormebeli - 9,00 sq.m.
 - wallpaper NL10507 wallpaper KT Exclusive Luxe Chalet- 24,00 sq.m.
 - Facet (view 1)- 4,38 sq.m.
 - Facet (view 2) - 4,62 sq.m.
 - Facet (view 3) - 4,40 sq.m.

DP - 15
Wall scheme: Living room (№3)

1.Amount of wallpaper without pattern
2.Specify References before order.

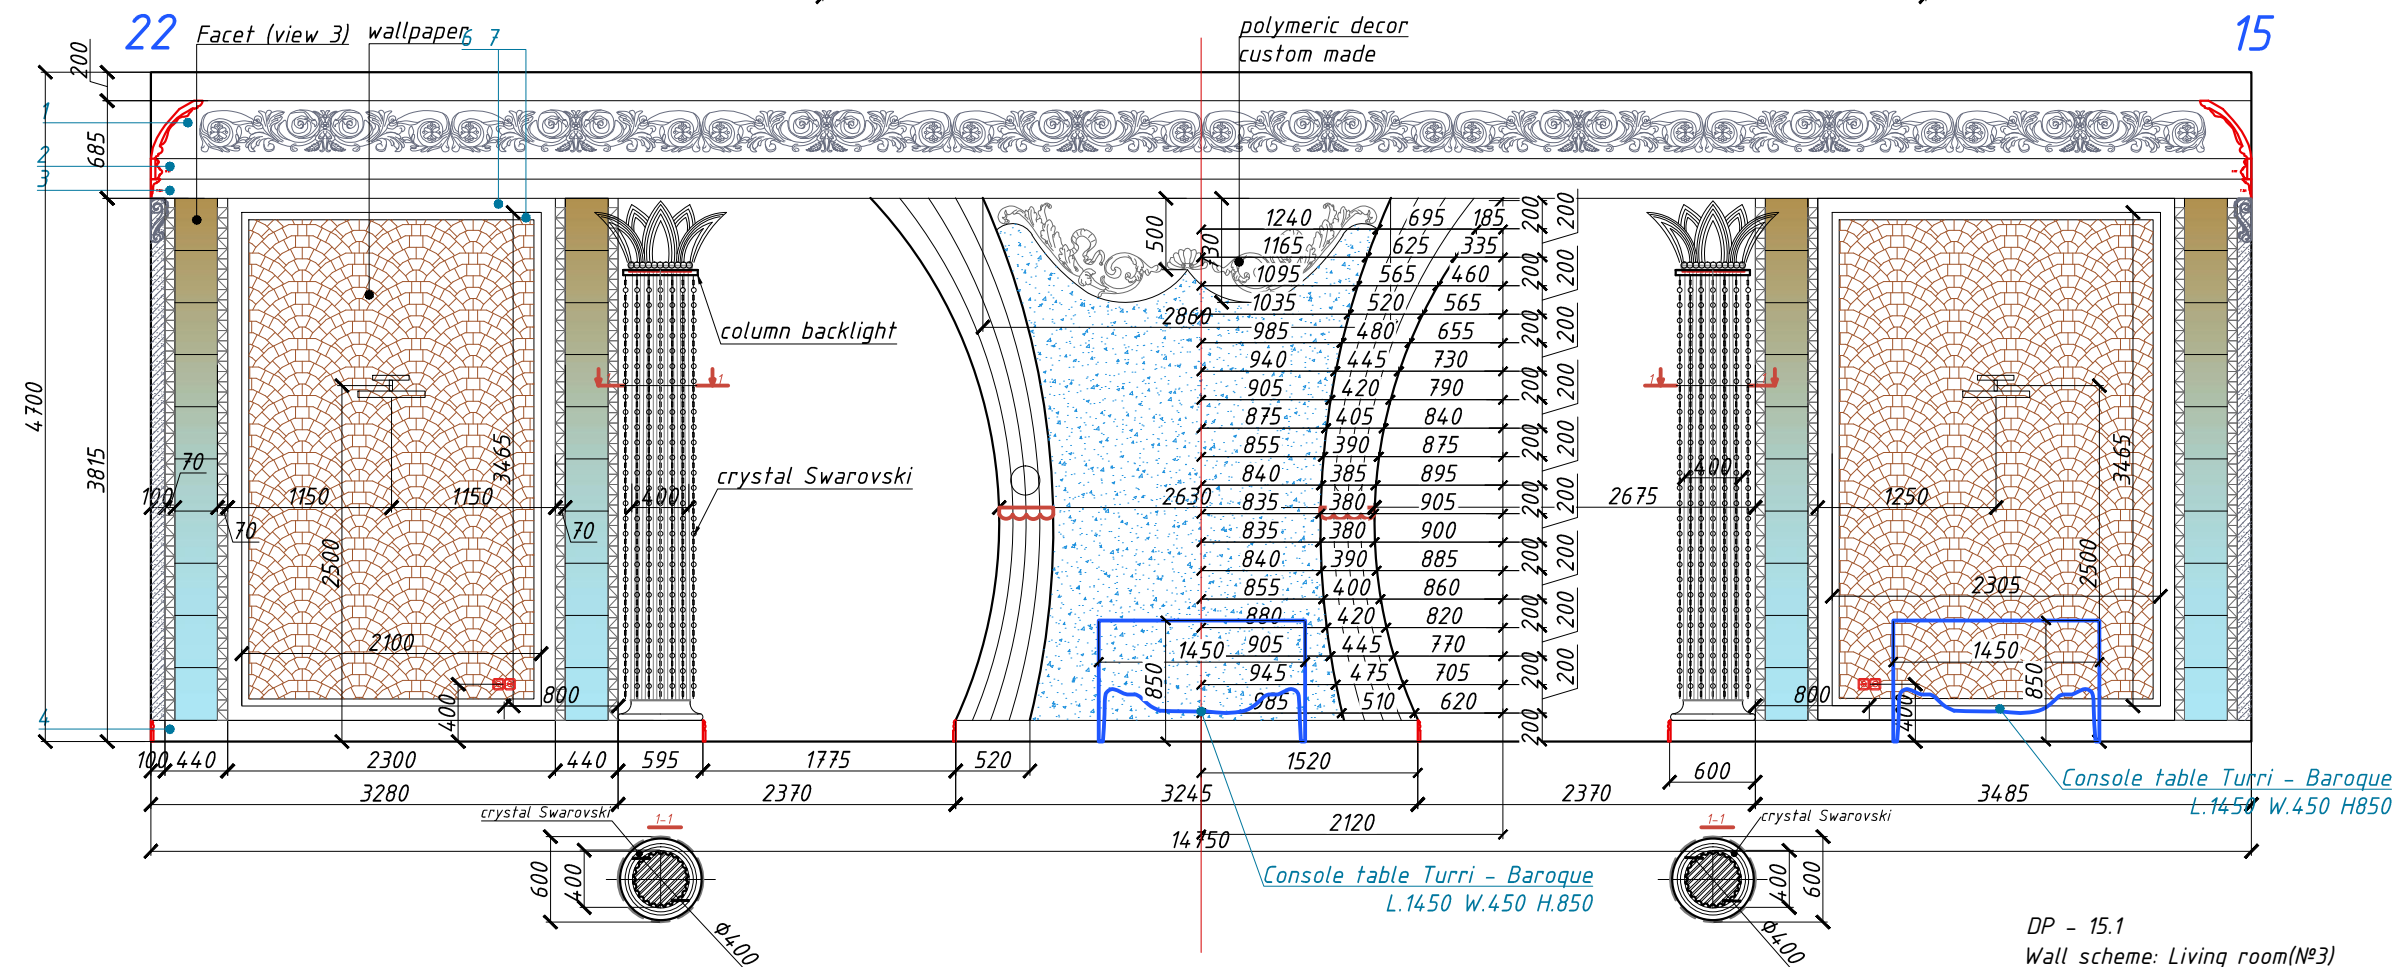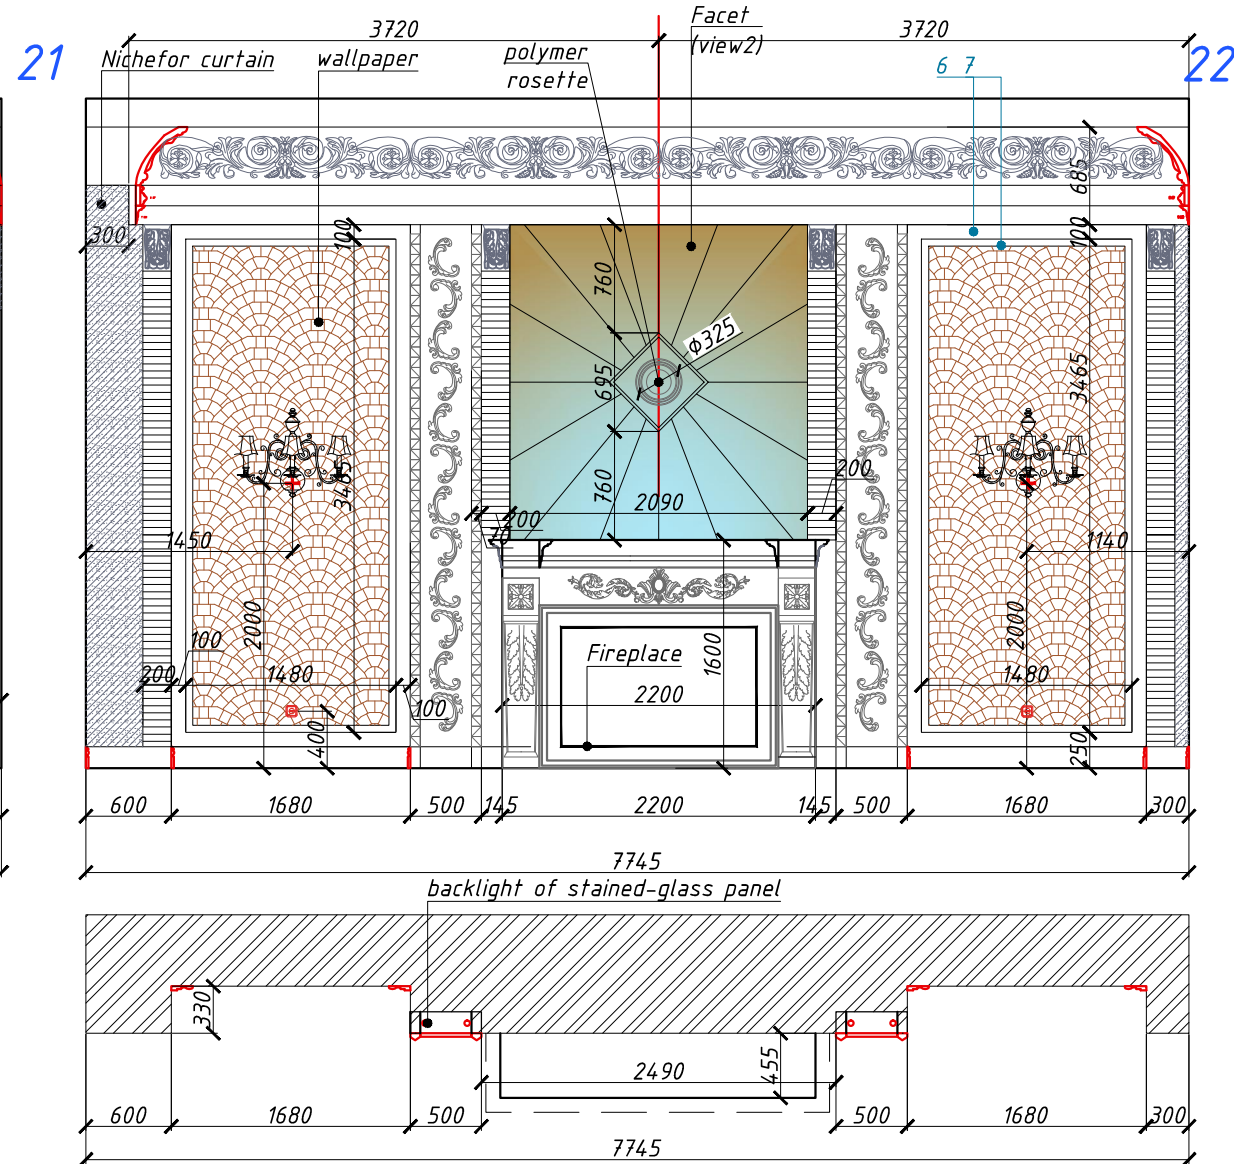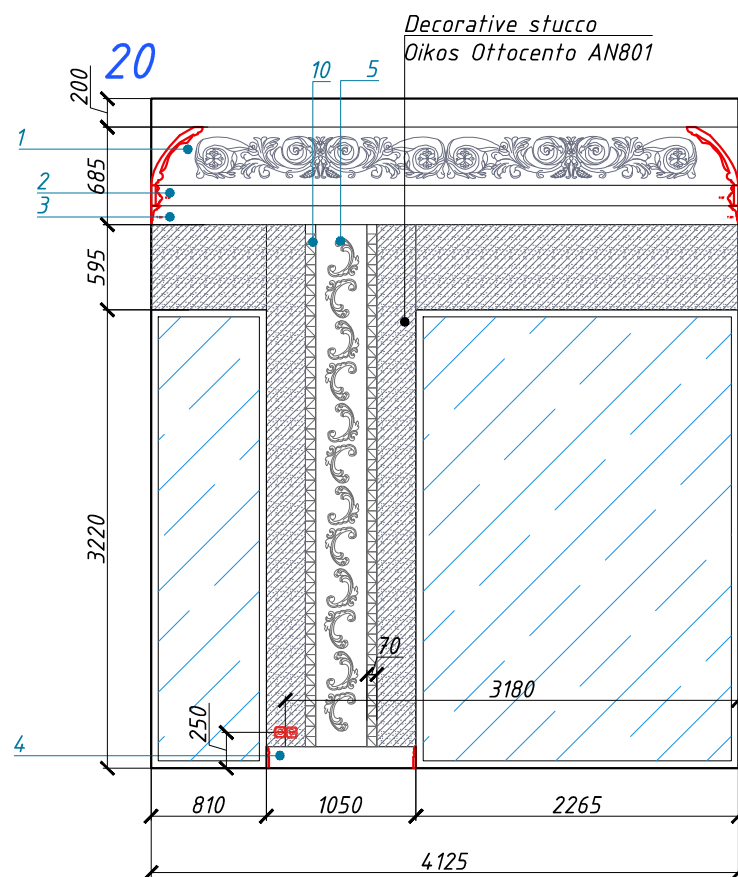

LUXURY ANTONOVICH DESIGN

Page

DP-15.1

Wall scheme: Living room(№3)

ROYAL STYLE COMPUTER GRAPHIC DESIGN SERV

+971 45 513 144

2301 office, 23 fl, Tower 1

Boulevard Plaza, Dubai

www.antonovich-design.ae

LUXURY

Antonovich

Architecture & Design

INTERIORS

Design Project	Abu Dhabi
----------------	-----------





№	Section scheme	Material	Amount, l.m.
1		gypsum cornice, custom made	46 l.m.
2		gypsum molding, "Peterhof" 1157	46 l.m.
3		gypsum molding, "Peterhof" T 361	46 l.m.
4		gypsum footstall, custom made	
5		Decor gypsum, custom made	48 pt
6		gypsum molding, custom made	57,0 l.m.
7		gypsum molding, custom made	57,0 l.m.
8		gypsum console, custom made	8 pt
9		gypsum molding, custom made	23,8 l.m.
10		gypsum Decor, custom made	60,0 l.m.

conventional signes:

	Decorative stucco Oikos Ottocento AN801 - 24,00 sq.m.
	velour panel Avtormebeli - 9,00 sq.m.
	wallpaper NL10507 wallpaper KT Exclusive Luxe Chalet- 24,00 sq.m.
	Facet (view 1)- 4,38 sq.m.
	Facet (view 2) - 4,62 sq.m.
	Facet (view 3) - 4,40 sq.m.

1.Amount of wallpaper without pattern
2.Specify References before order.

DP - 15.1
Wall scheme: Living room(№3)

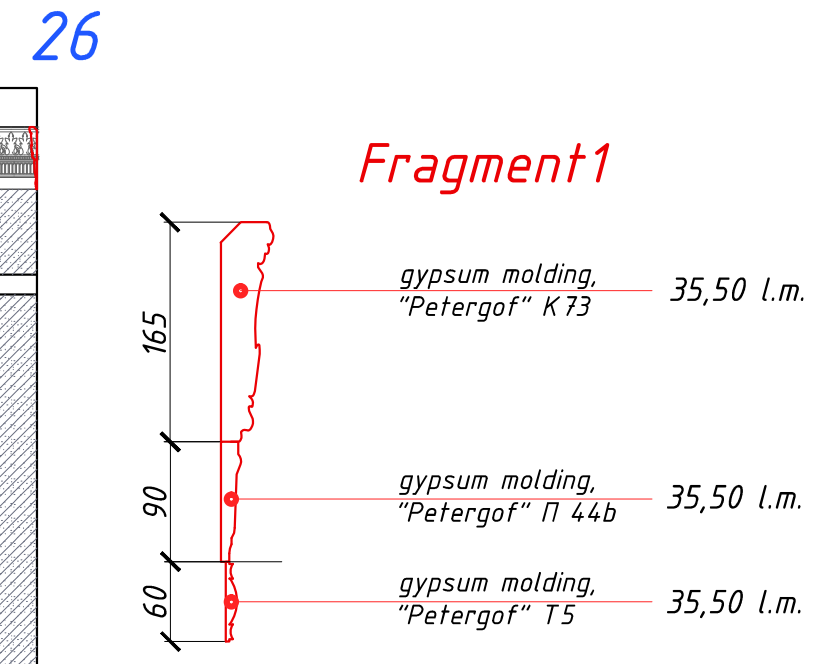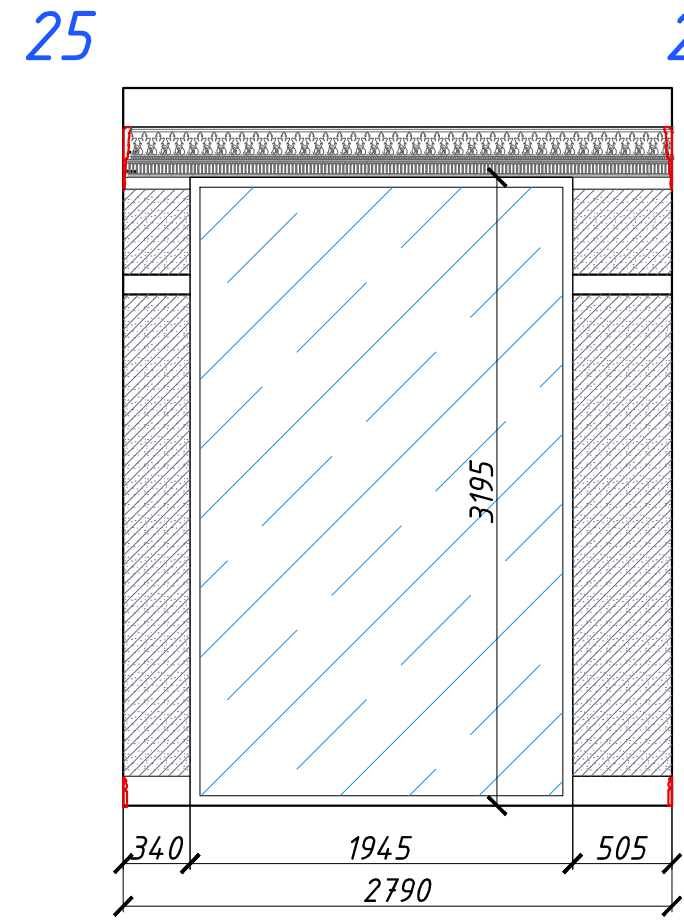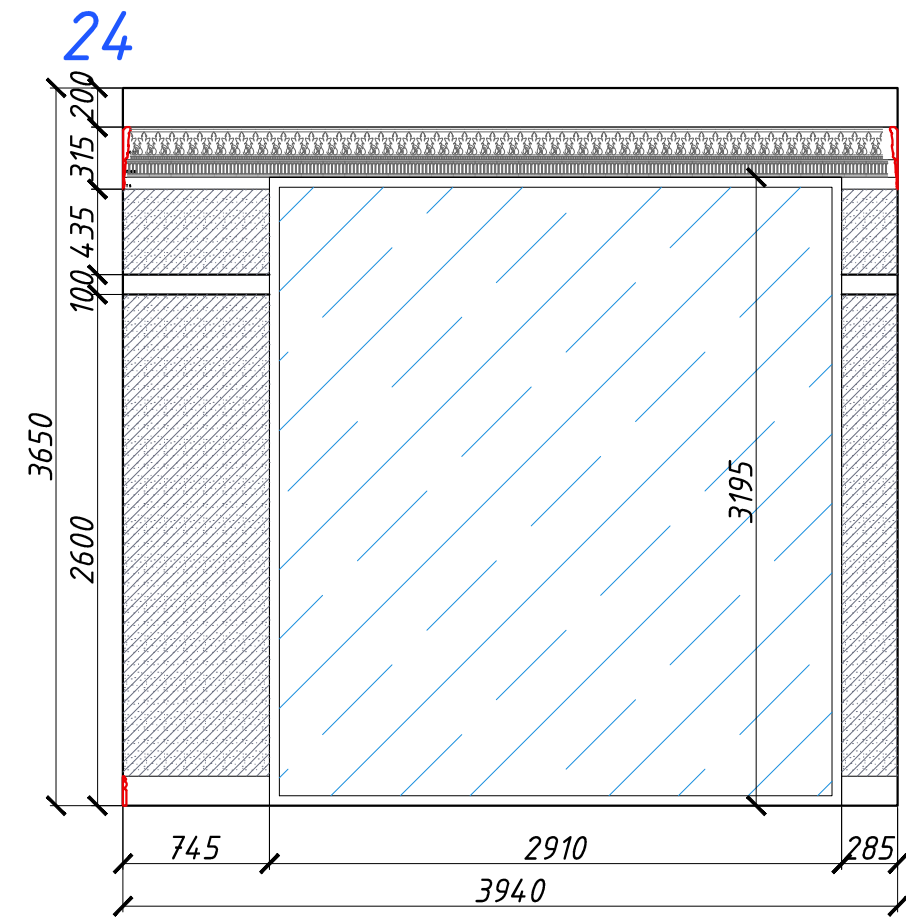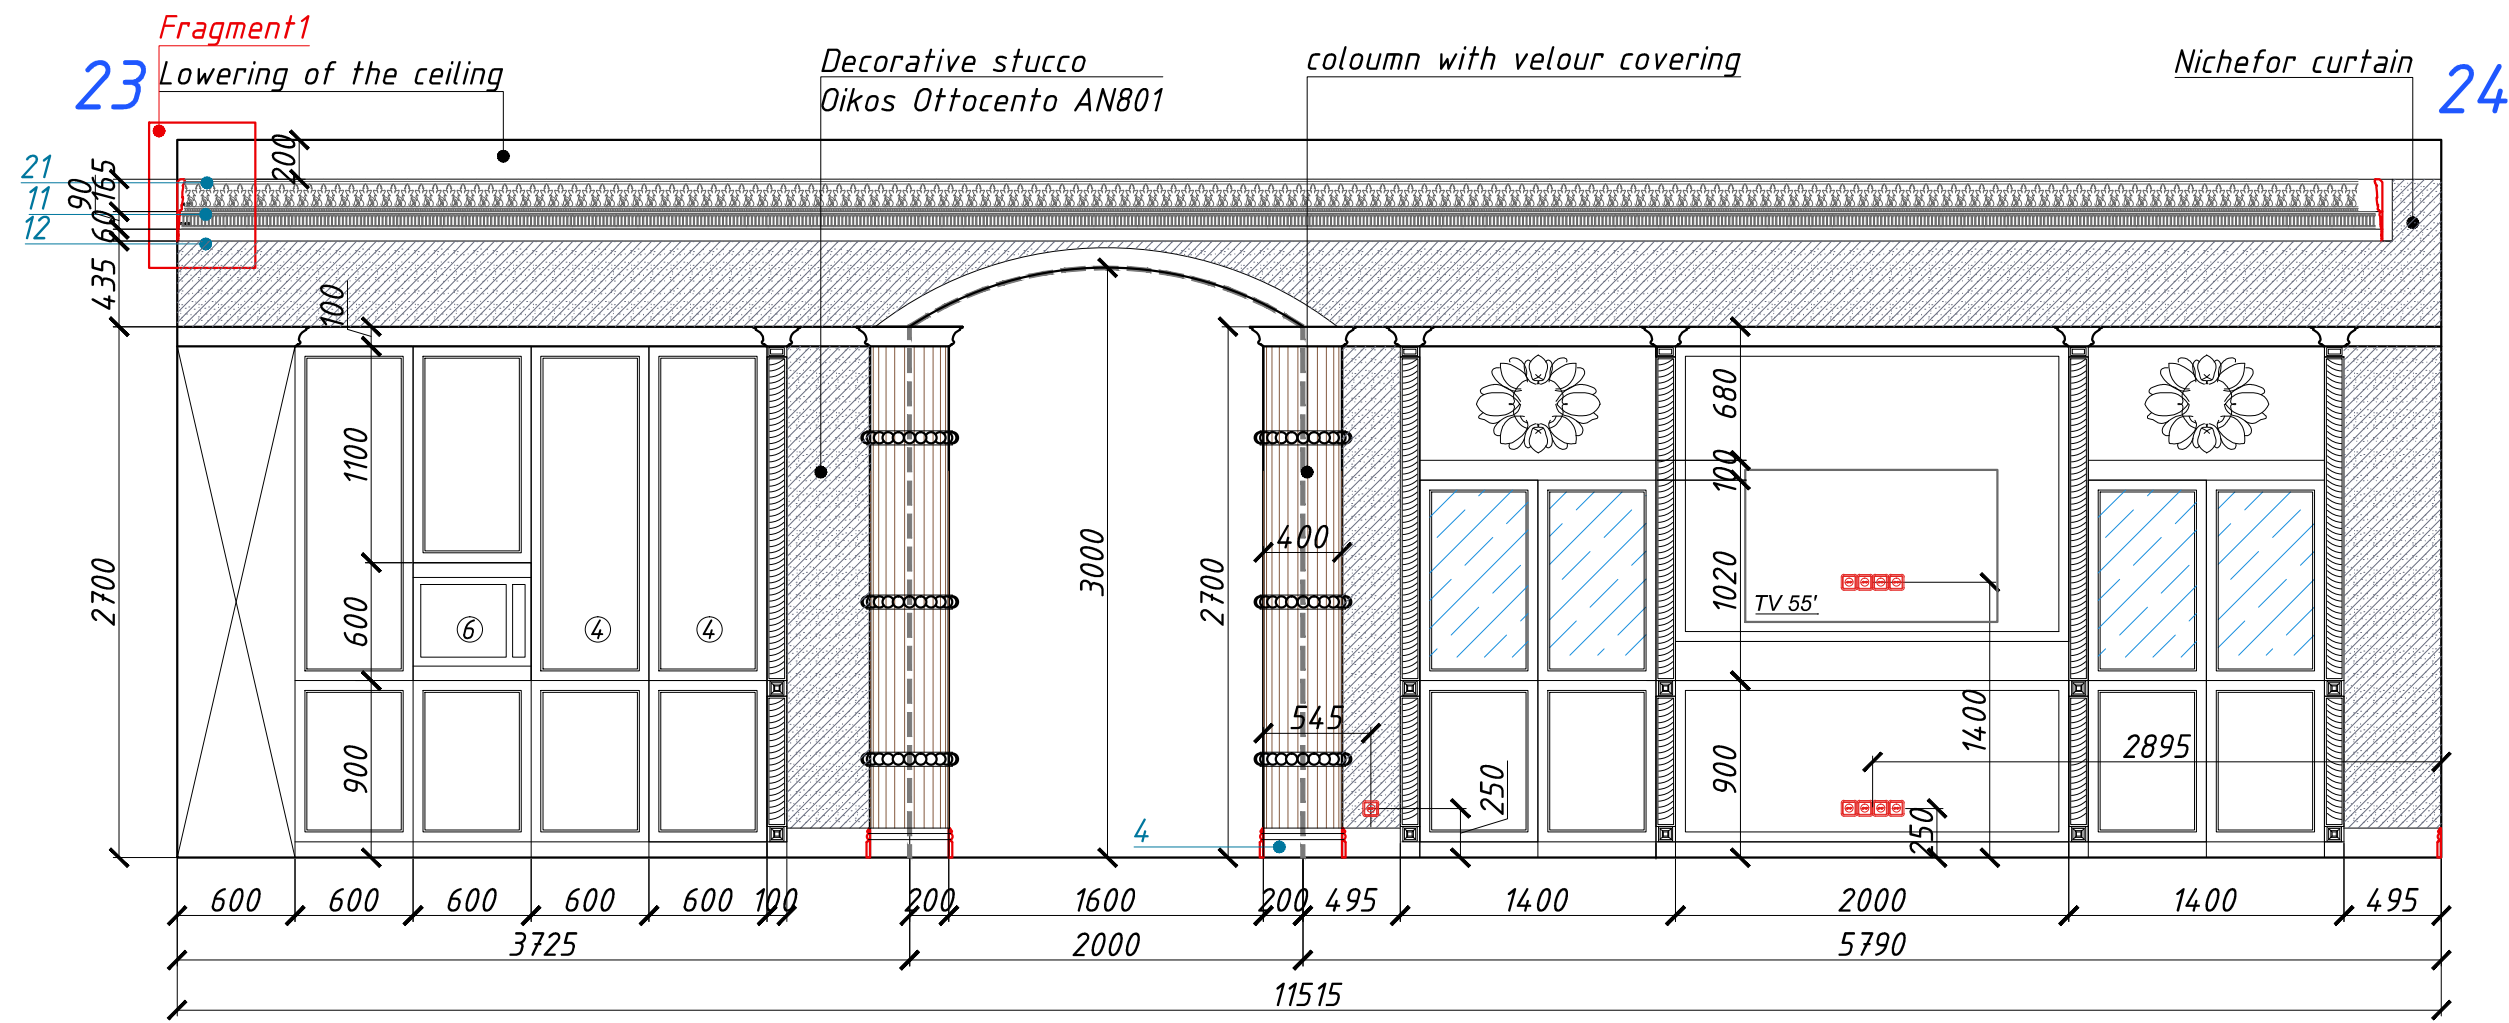

LUXURY ANTONOVICH DESIGN

Page DP-16
Wall scheme: Kitchen (№4)

ROYAL STYLE COMPUTER
GRAPHIC DESIGN SERV
+971 45 513 144
2301 office, 23 fl, Tower 1
Boulevard Plaza, Dubai
www.antonovich-design.ae

Design Project Abu Dhabi

№	Section scheme	Material	Amount, l.m.
21		gypsum molding, "Petershof" K 73	35,50 l.m.
11		gypsum molding, "Petershof" П 44b	35,50 l.m.
12		gypsum molding, "Petershof" T5	35,50 l.m.
4		gypsum footstall, custom made	


conventional signes:
 Decorative stucco Oikos Ottocento AN919 - 20,00 sq.m.

26


Decorative stucco
Oikos Ottocento AN801

coloumn with velour covering

27

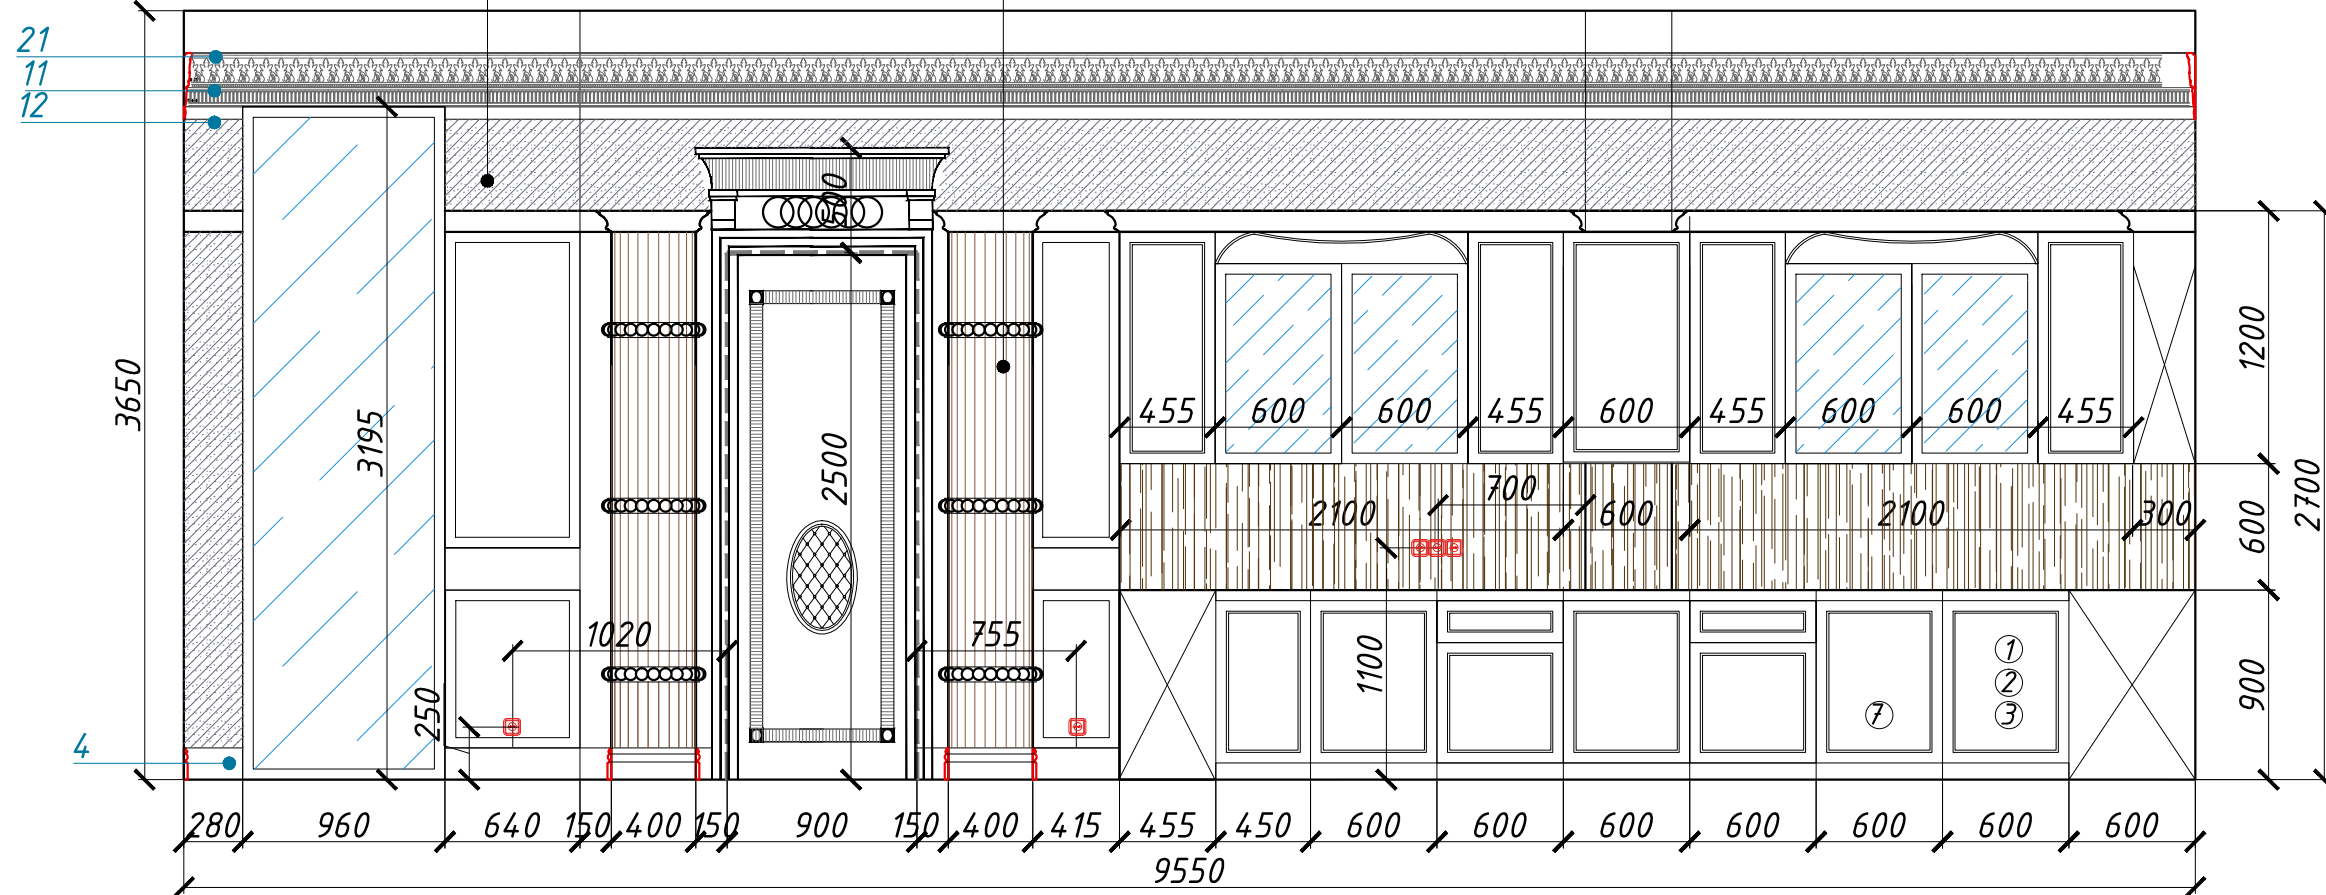


27

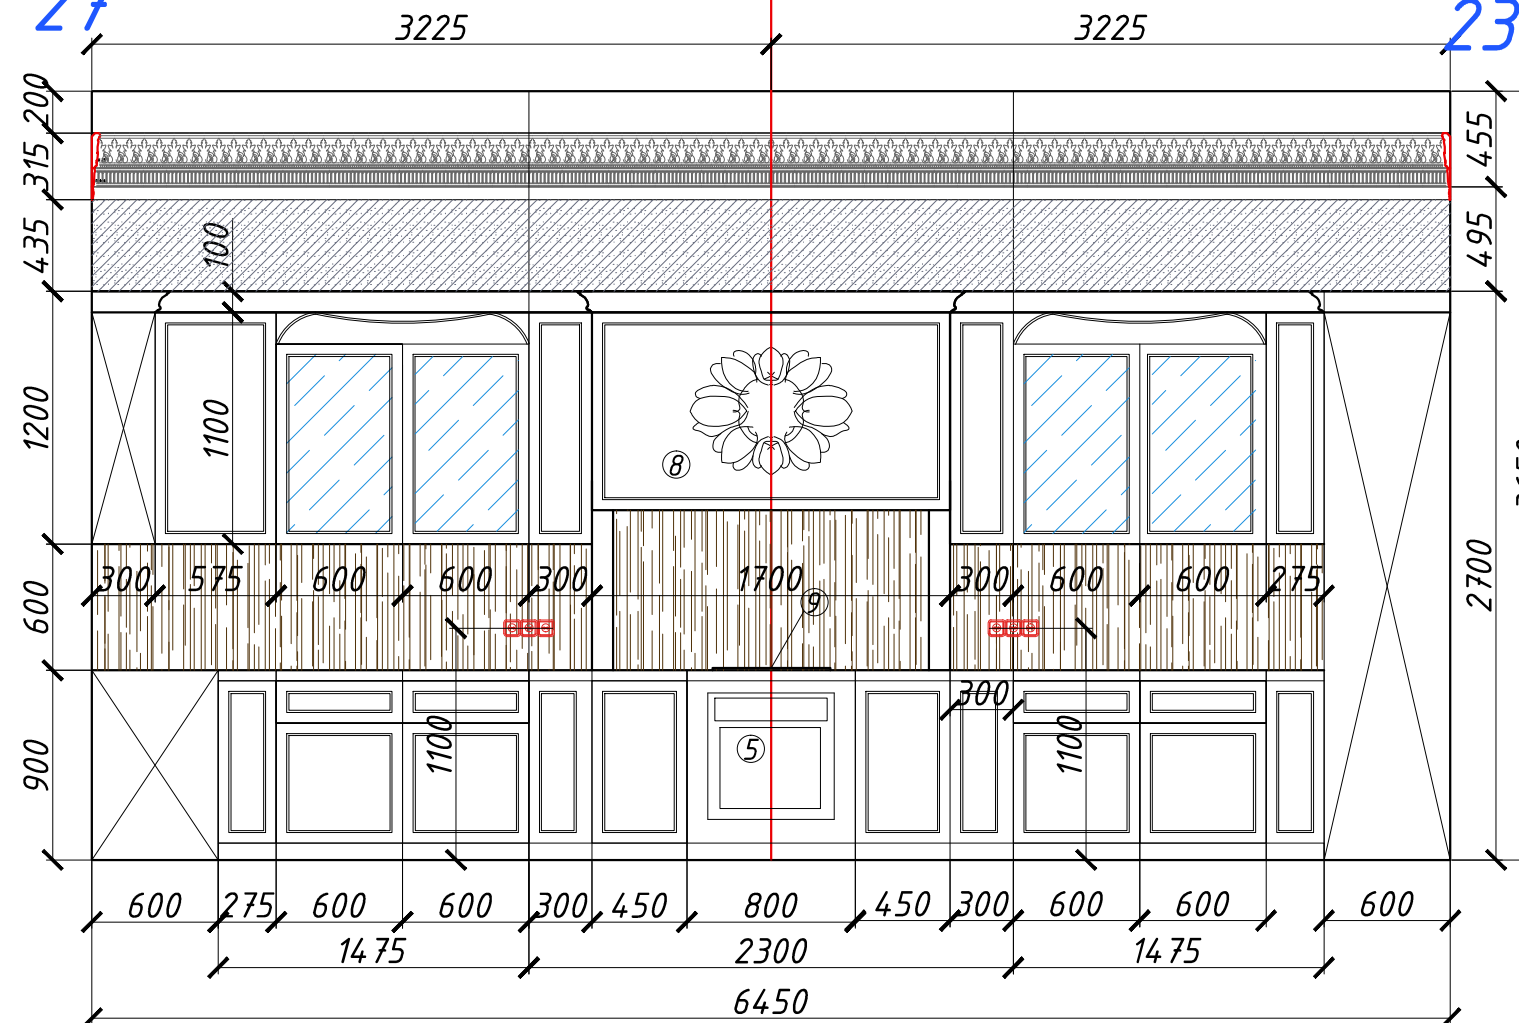


23

Island

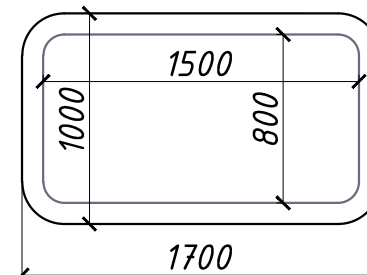

- 1- Kitchen-sink
- 2-Filter
- 3-Chopper
- 4-Fridge
- 5-Oven
- 6-Microwave oven
- 7-Dishwasher
- 8-Kitchen hood
- 9-Cooking top

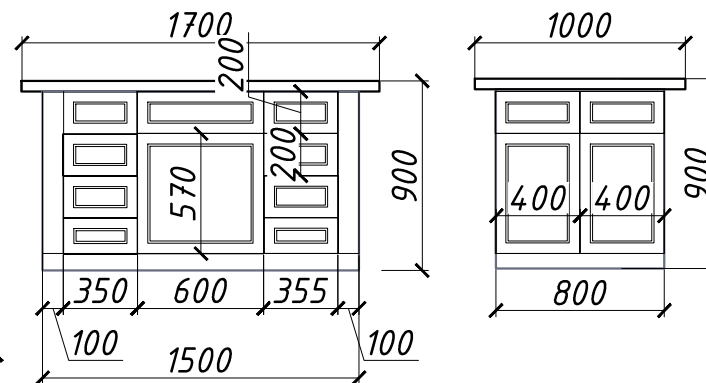

LUXURY ANTONOVICH DESIGN

Wall scheme кухни (№4.)

Page

DP-16.1

Design Project

Abu Dhabi

№	Section scheme	Material	Amount, l.m.
21		gypsum molding, "Petershof" K 73	35,50 l.m.
11		gypsum molding, "Petershof" П 448	35,50 l.m.
12		gypsum molding, "Petershof" T 5	35,50 l.m.
4		gypsum footstall, custom made	

conventional signes:




Decorative stucco
Oikos Ottocento AN919
- 20,00 sq.m.

DP - 16.1
Wall scheme: Kitchen (№4.)

Note:
1. All dimentions specify locally.

ROYAL STYLE COMPUTER
GRAPHIC DESIGN SERV
+971 45 513 144
2301 office, 23 fl, Tower 1
Boulevard Plaza, Dubai
www.antonovich-design.ae

LUXURY
Antonovich
Architecture & Design
INTERIORS

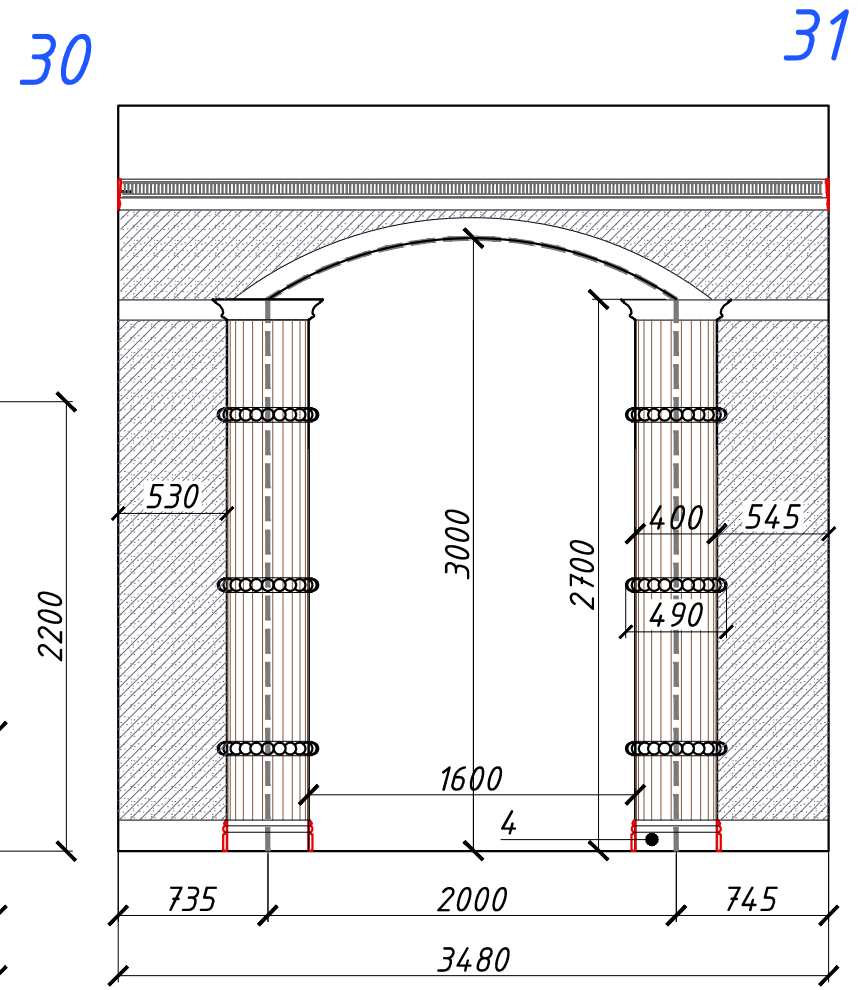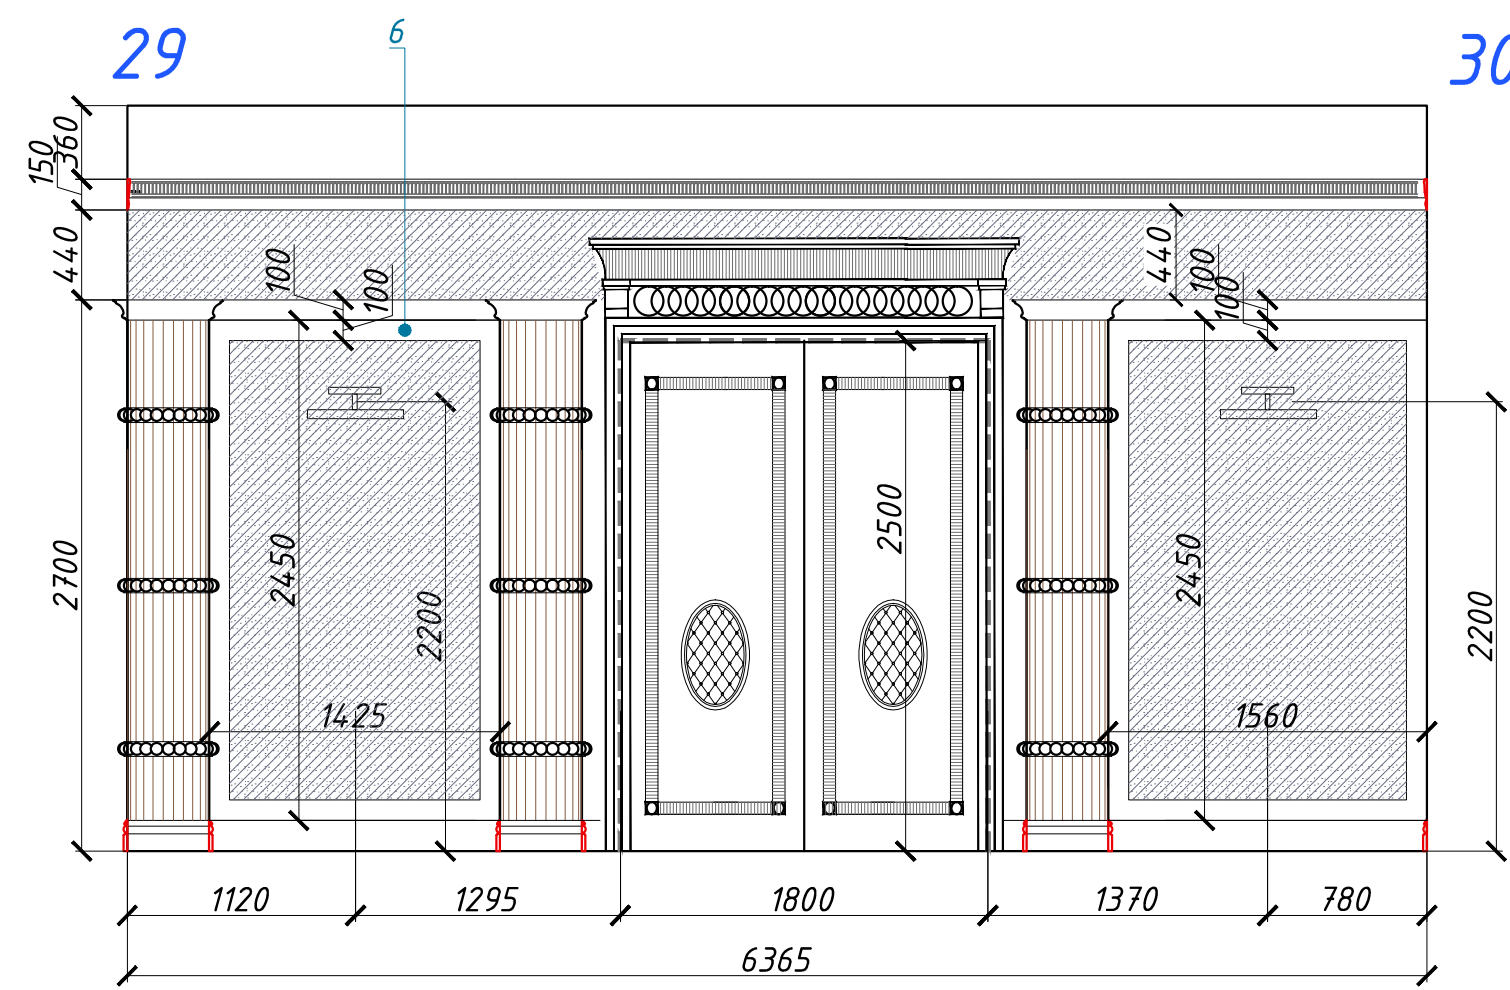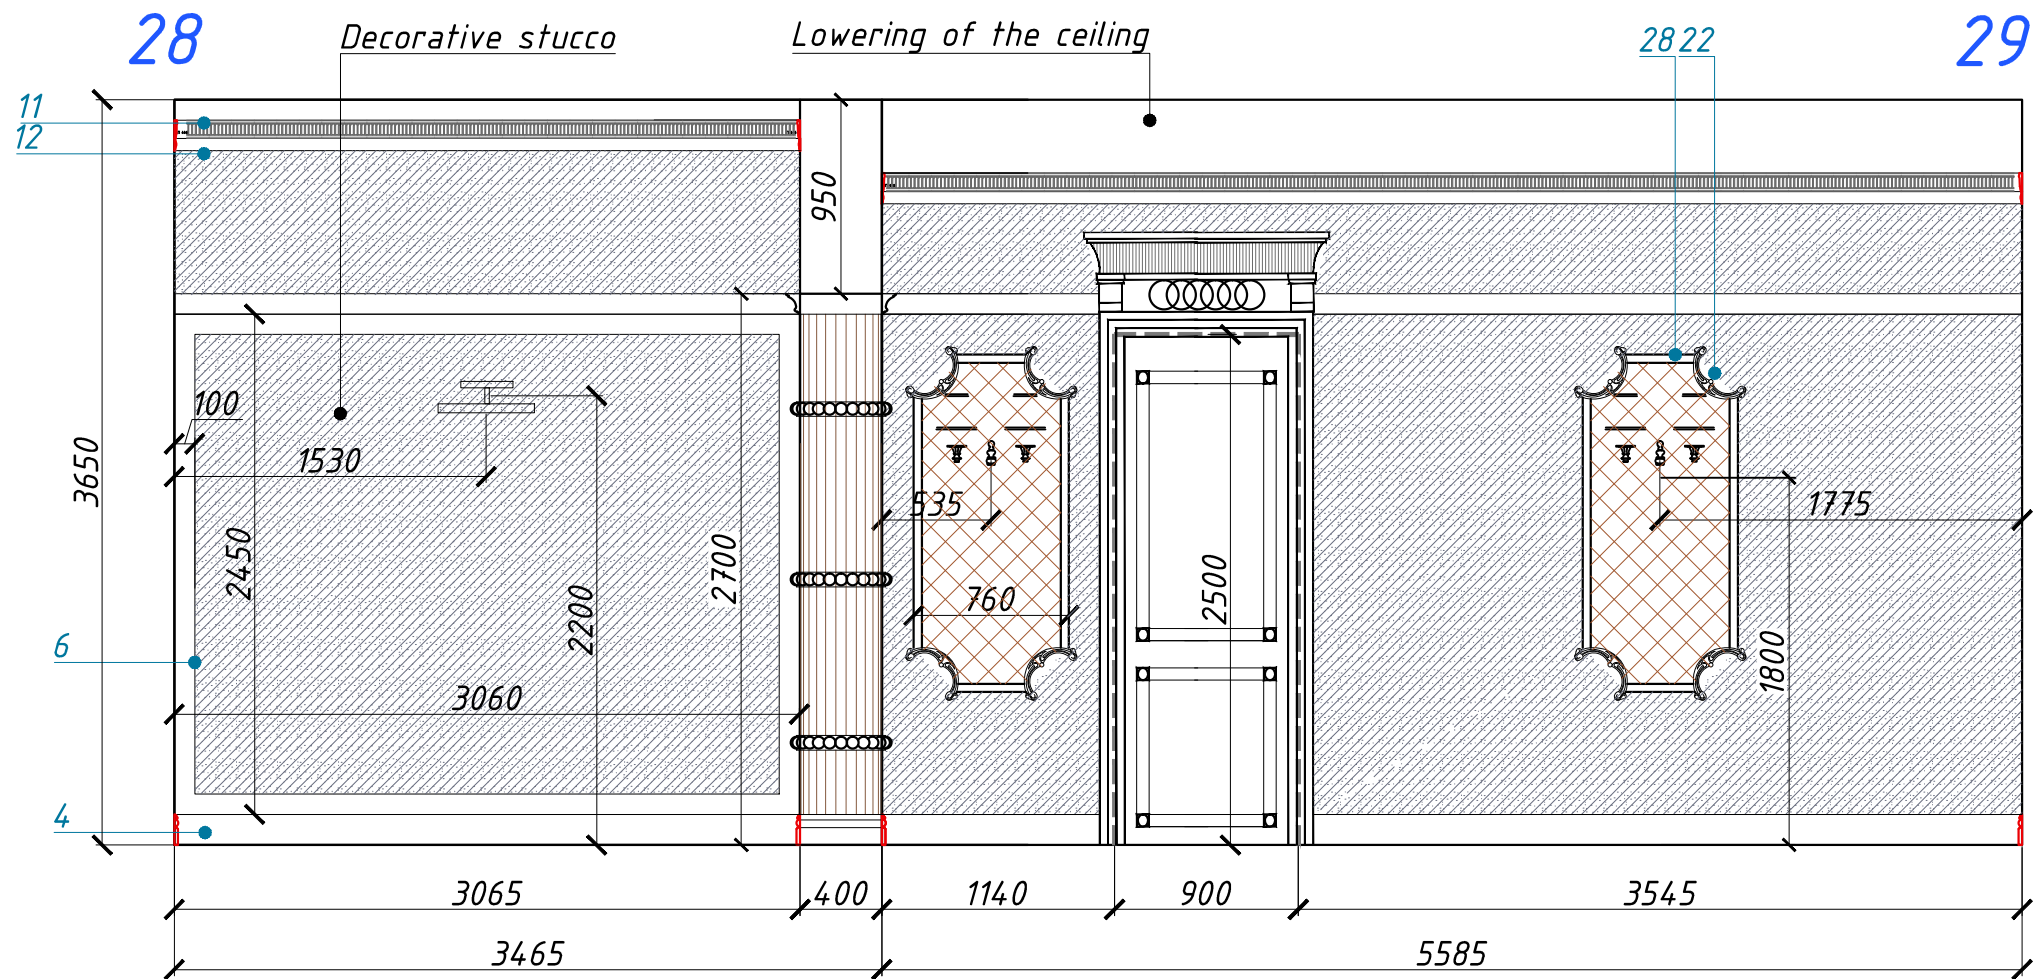


DP - 17
Wall scheme: Hall 2
(№5)

LUXURY ANTONOVICH DESIGN

Page DP-17
Wall scheme: Hall 2 (№5)


ROYAL STYLE COMPUTER
GRAPHIC DESIGN SERV
+971 45 513 144
2301 office, 23 fl, Tower 1
Boulevard Plaza, Dubai
www.antonovich-design.ae

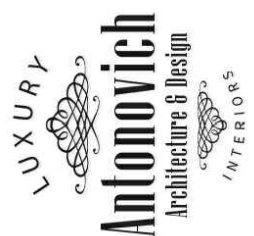




Design Project
Abu Dhabi

№	Section scheme	Material	Amount, l.m.
6		gypsum molding, custom made	37,7 l.m.
11		gypsum molding, "Peterhof" П 448	38,00 l.m.
12		gypsum molding, "Peterhof" T5	38,00 l.m.
4		gypsum footstall, custom made	
22		Decor gypsum, custom made	24 pt
28		gypsum molding, "Peterhof" T201	18,00 l.m.

conventional signes:

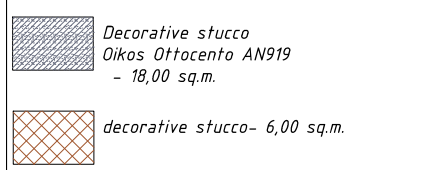

Note:
1. All dimentions specify locally.

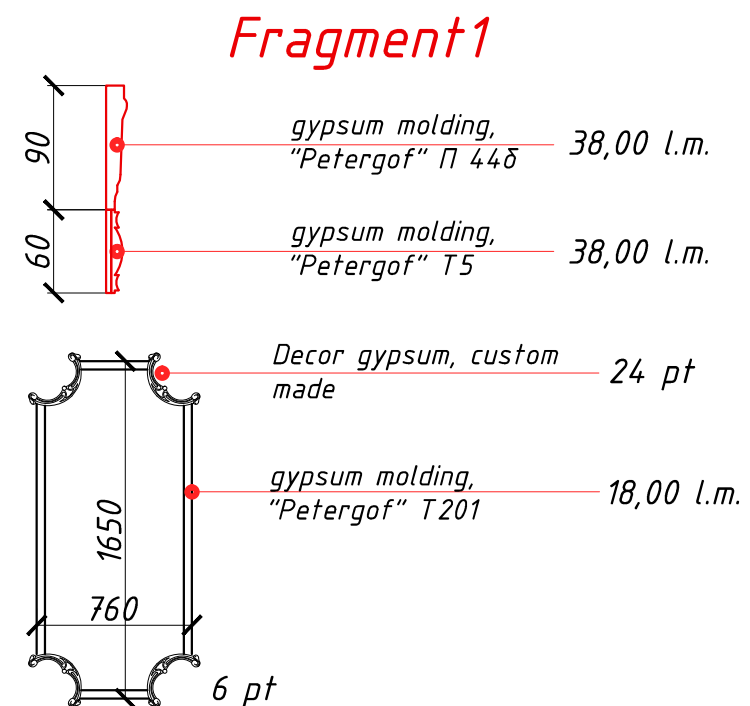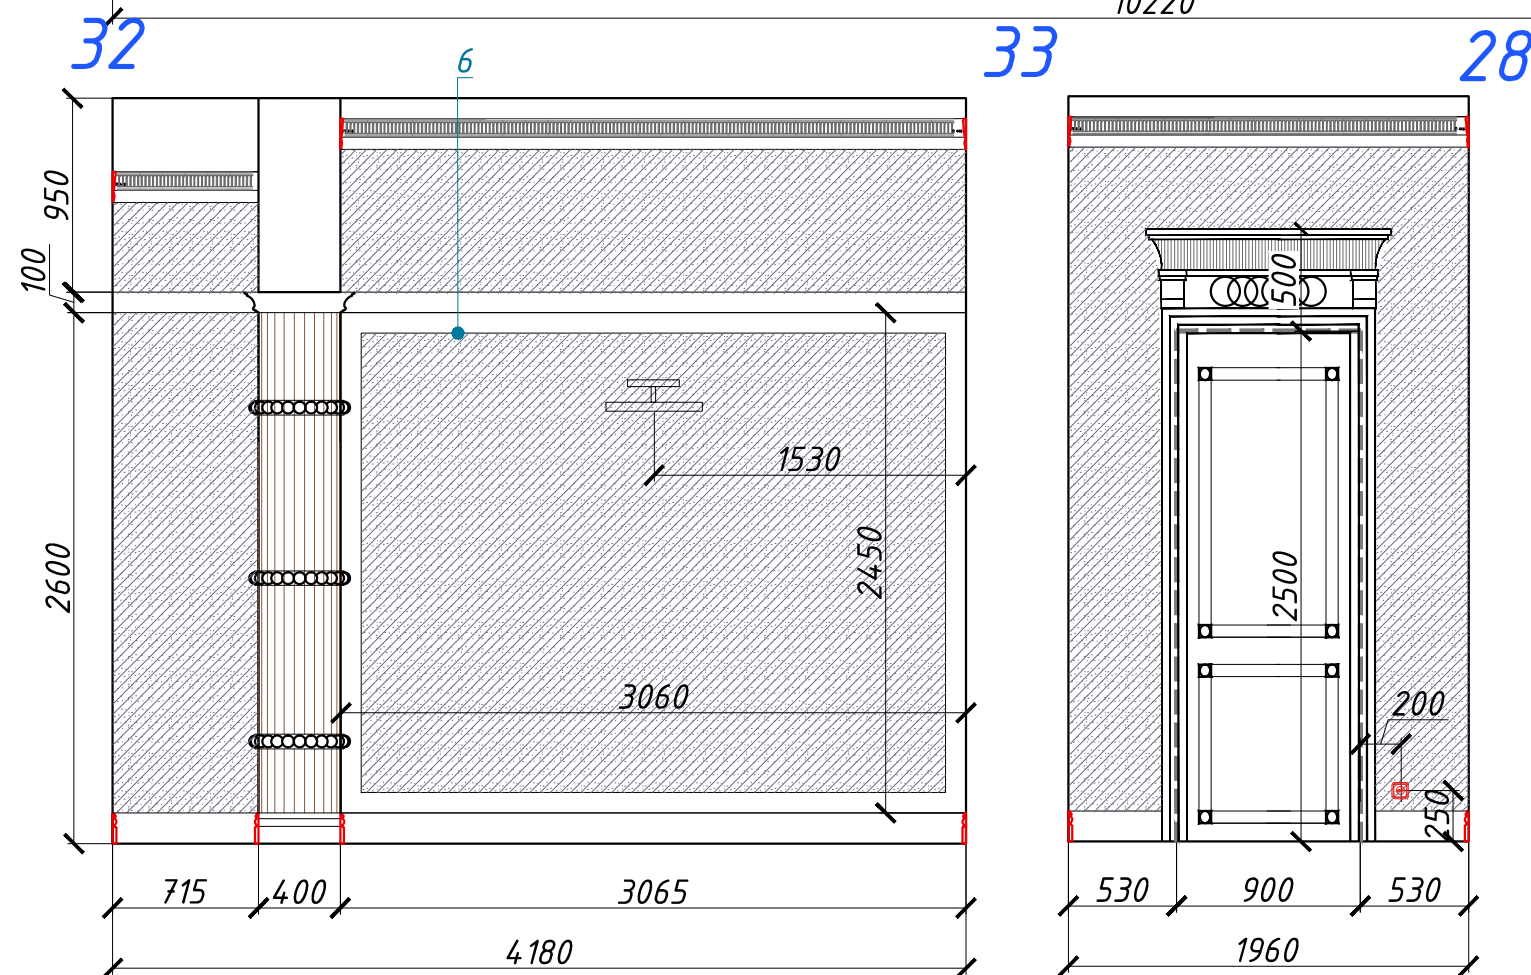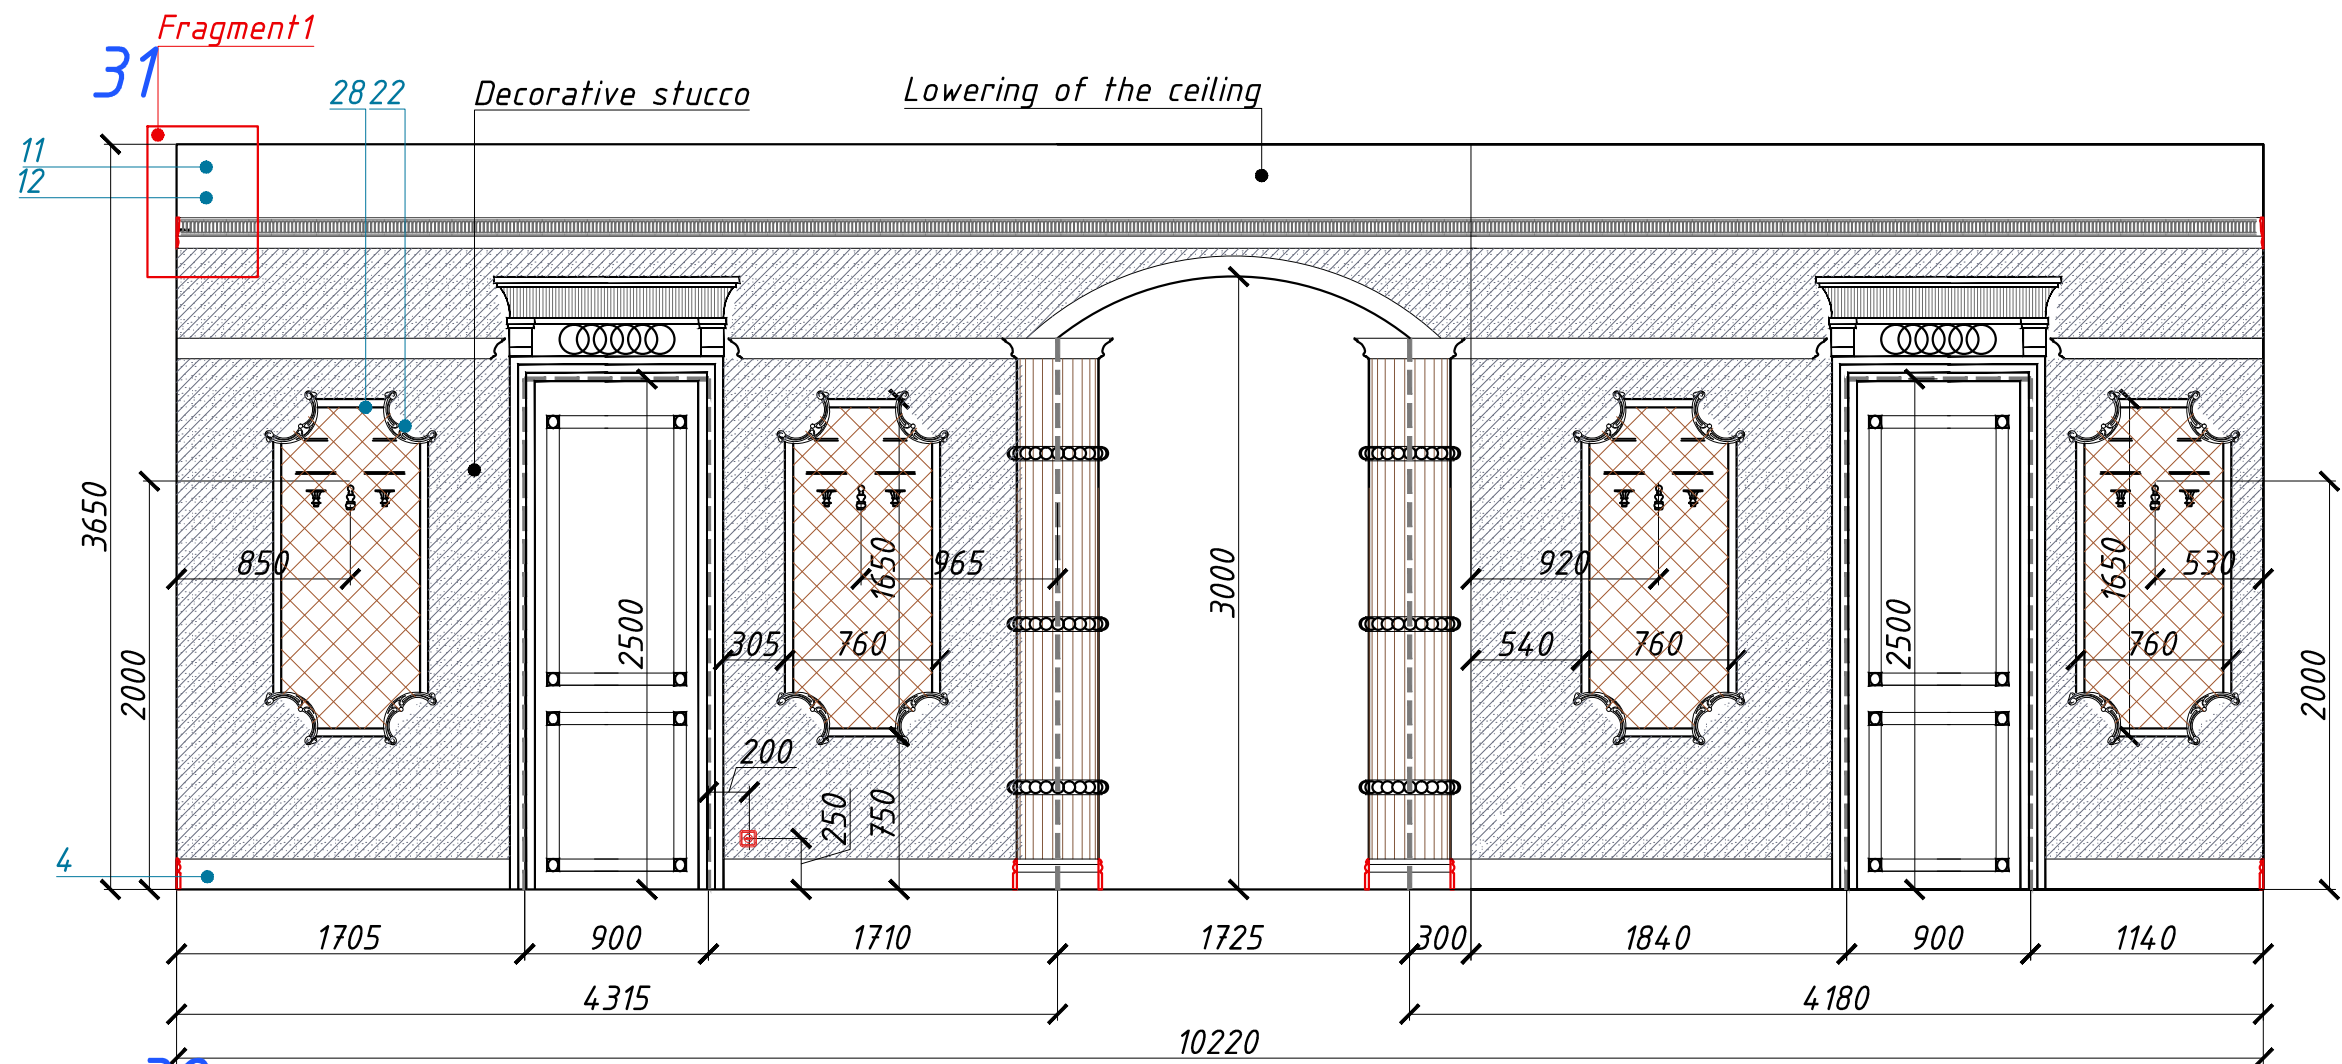

DP - 17.1
Wall scheme: Hall2
(№5)

LUXURY ANTONOVICH DESIGN

Page DP-17.1

Wall scheme: Hall2 (№5)

Design Project

Abu Dhabi

№	Section scheme	Material	Amount, l.m.
6		gypsum molding, custom made	37,7 l.m.
11		gypsum molding, "Petergof" П 448	38,00 l.m.
12		gypsum molding, "Petergof" T5	38,00 l.m.
4		gypsum footstall, custom made	
22		Decor gypsum, custom made	24 pt
28		gypsum molding, "Petergof" T201	18,00 l.m.





conventional signes:

	Decorative stucco Oikos Ottocento AN919 - 18,00 sq.m.
	decorative stucco- 6,00 sq.m.

Note:
1. All dimintions specify locally.

LUXURY
Antonovich
Architecture & Design
INTERIORS

ROYAL STYLE COMPUTER
GRAPHIC DESIGN SERV
+971 45 513 144
2301 office, 23 fl, Tower 1
Boulevard Plaza, Dubai
www.antonovich-design.ae

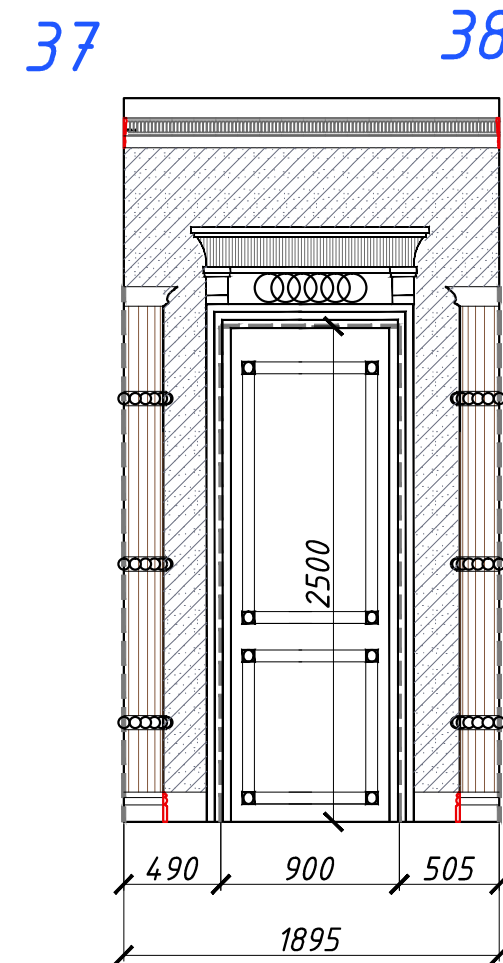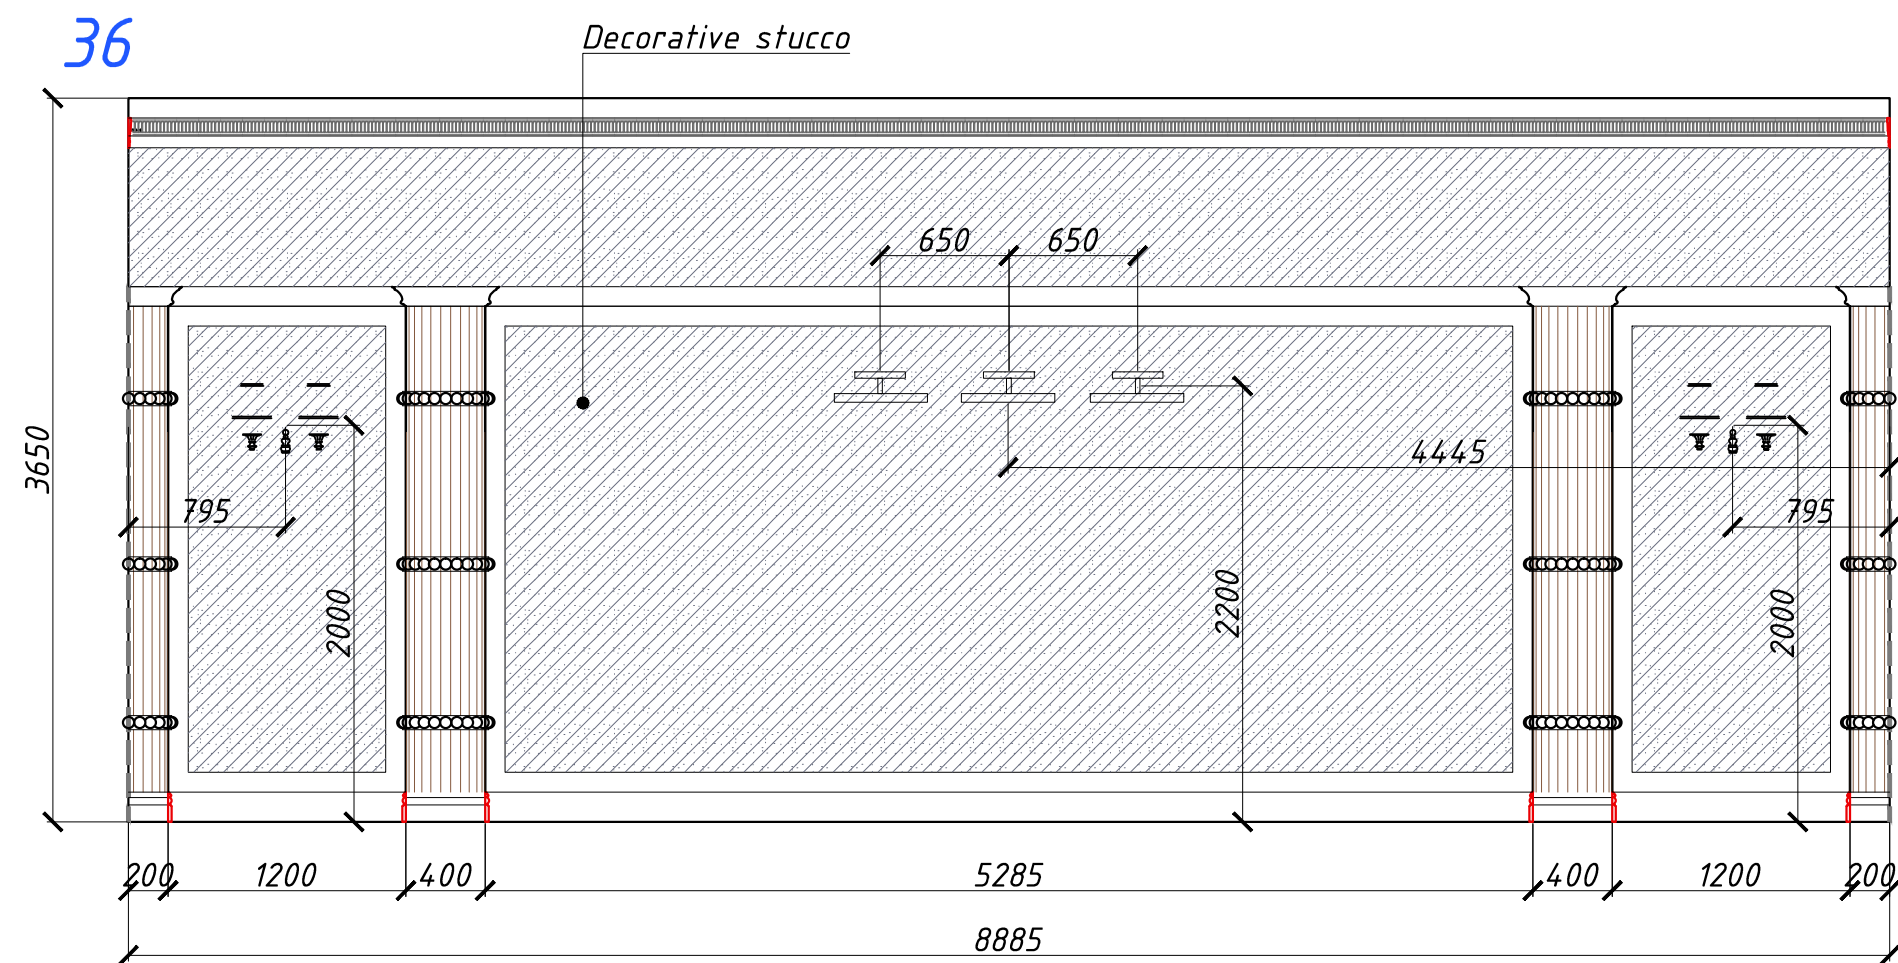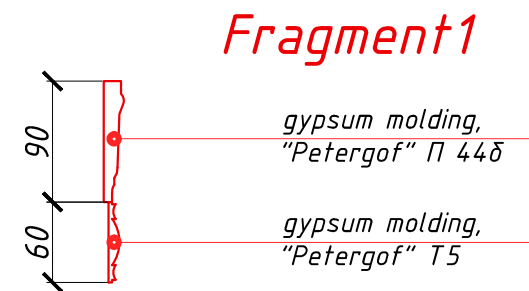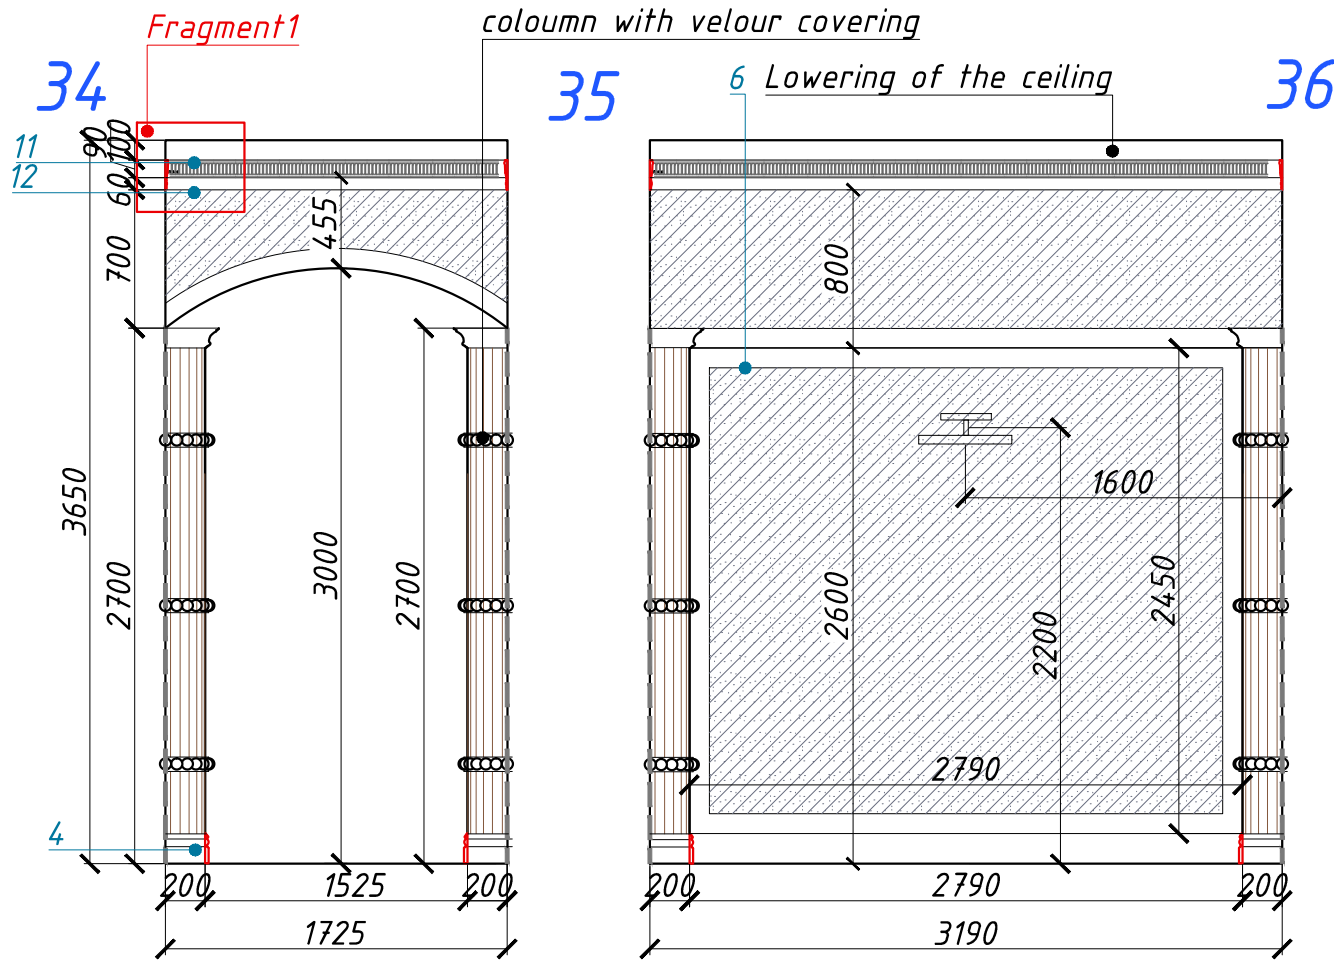

DP - 17.2
Wall scheme: Hall2
(№5)

LUXURY ANTONOVICH DESIGN

Wall scheme: Hall2 (№5)

Page DP-17.2

Design Project Abu Dhabi

ROYAL STYLE COMPUTER
GRAPHIC DESIGN SERV
+971 45 513 144
2301 office, 23 fl, Tower 1
Boulevard Plaza, Dubai
www.antonovich-design.ae



LUXURY
Antonovich
Architecture & Design
INTERIORS

№	Section scheme	Material	Amount, l.m.
6		gypsum molding, custom made	80,5 l.m.
11		gypsum molding, "Petergof" П 44δ	30,00 l.m.
12		gypsum molding, "Petergof" T5	30,00 l.m.
4		gypsum footstall, custom made	

conventional signes:

decorative stuccoOikos
Ottocento AN919
- 65,50 sq.m.

Note:
1. All dimentionns specify locally.

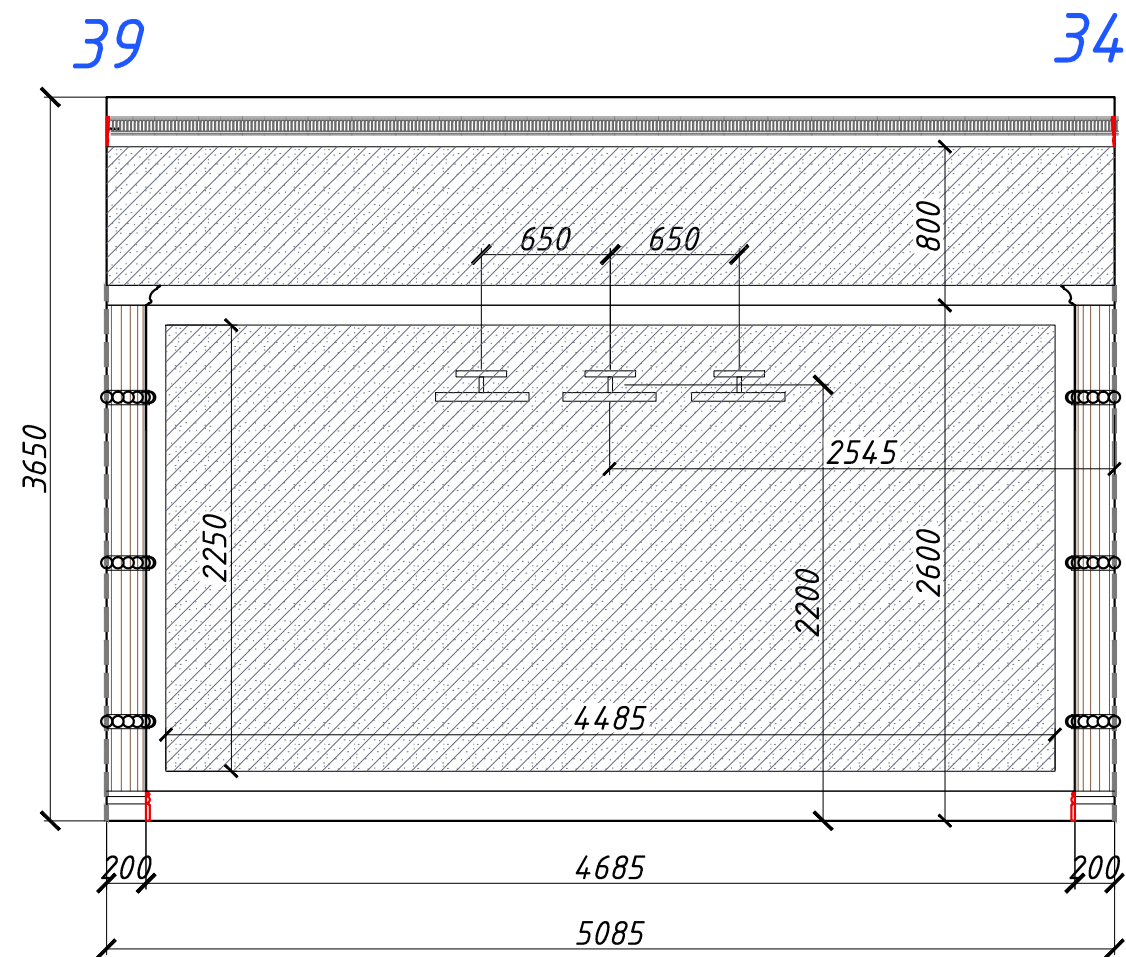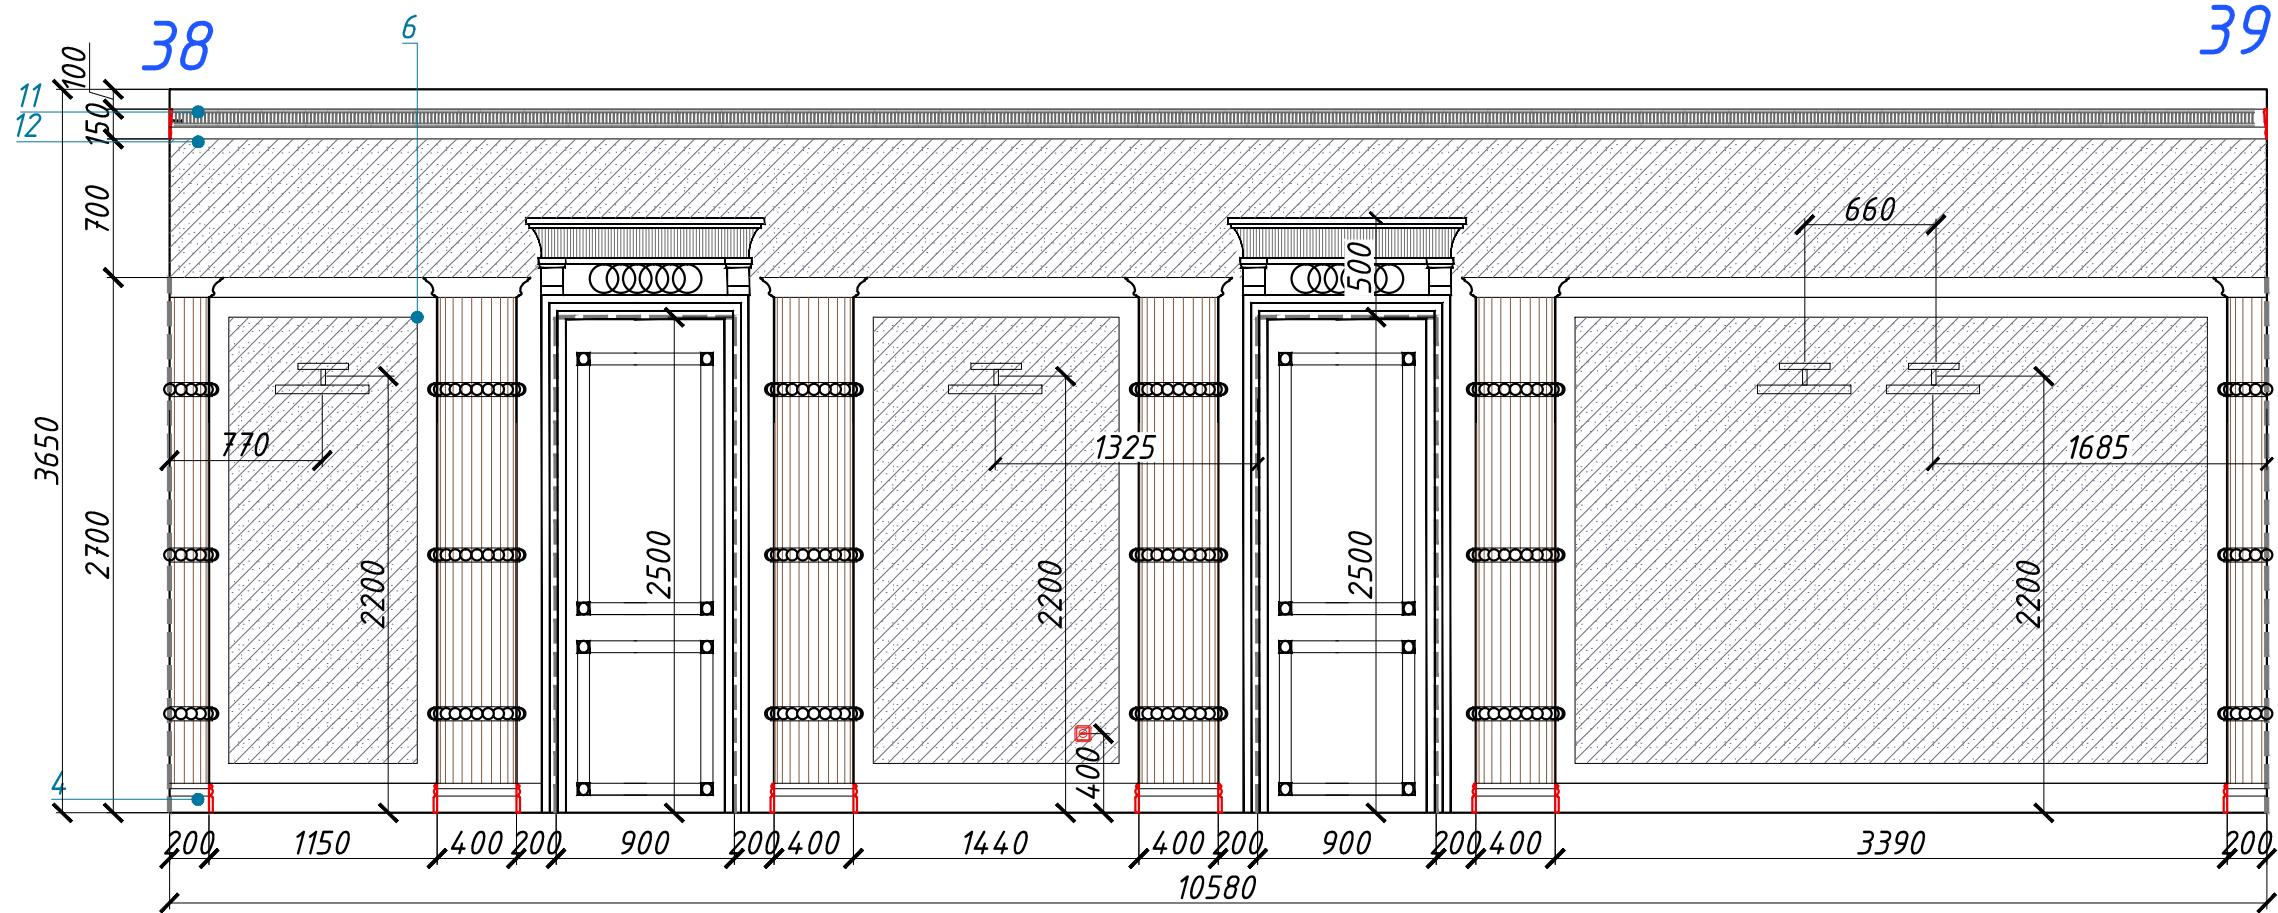


DP - 17.3
Wall scheme: Hall2
(№5)

LUXURY ANTONOVICH DESIGN

Wall scheme: Hall2 (№5)

Page
DP-17.3

Design
Project
Abu
Dhabi

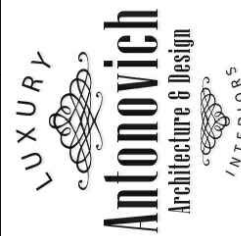


ROYAL STYLE COMPUTER
GRAPHIC DESIGN SERV
+971 45 513 144
2301 office, 23 fl, Tower 1
Boulevard Plaza, Dubai
www.antonovich-design.ae

№	Section scheme	Material	Amount, l.m.
6		gypsum molding, custom made	80,5 l.m.
11		gypsum molding, "Peterhof" 11 445	30,00 l.m.
12		gypsum molding, "Peterhof" T5	30,00 l.m.
4		gypsum footstall, custom made	

conventional signs:

decorative stucco
Ottocento AN919
- 65,50 sq.m.

Note:
1. All dimentions specify locally.

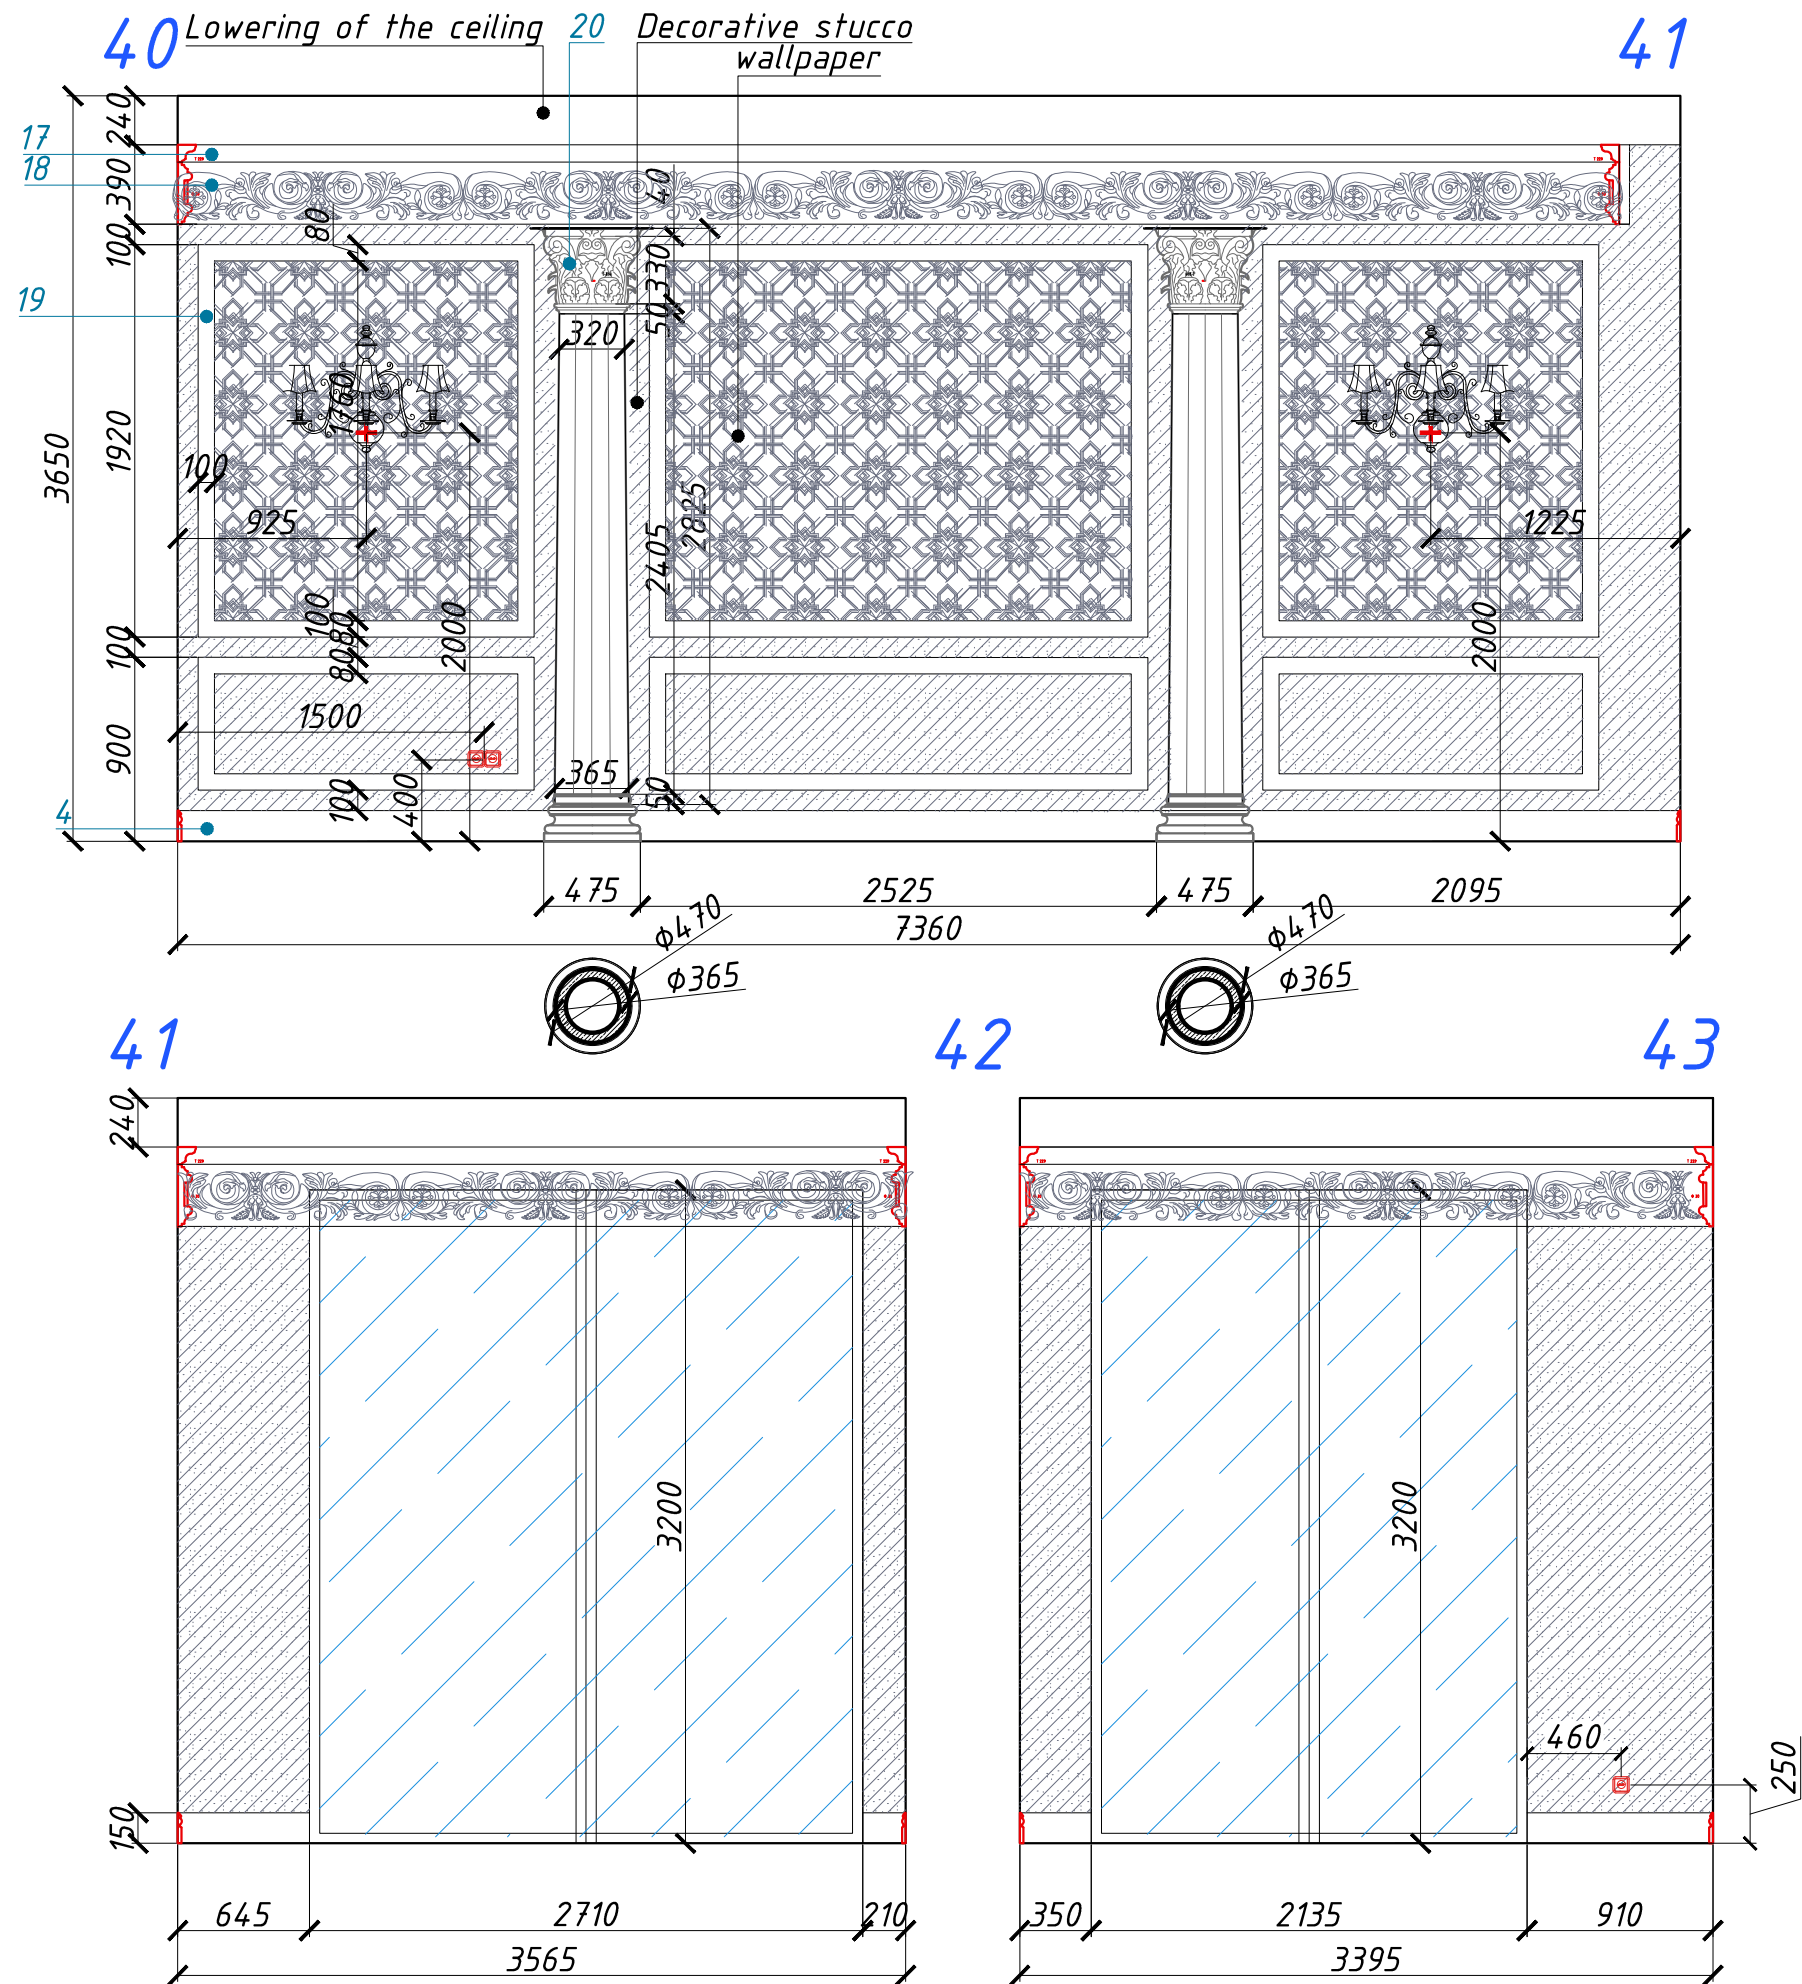

DP - 18
Wall scheme:
Rest-Room (№6)

LUXURY ANTONOVICH DESIGN

Wall scheme
Rest-Room (№6)

Page
DP-18

Design
Project

Abu
Dhabi

ROYAL STYLE COMPUTER
GRAPHIC DESIGN SERV
+971 45 513 144
2301 office, 23 fl, Tower 1
Boulevard Plaza, Dubai
www.antonovich-design.ae

LUXURY
Antonovich
Architecture & Design
INTERIORS


№	Section scheme	Material	Amount, l.m.
17		gypsum molding, custom made	24,6 l.m.
18		gypsum molding, "Petershof" P 448	24,6 l.m.
19		gypsum molding, "Petershof" T 220	80,0 l.m.
4		gypsum footstall, custom made	

conventional signes:

	decorative stucco- 19,00 sq.m.
	wallpaper LIMONTA WALL (Italy) Collection Flandria Reference 41101- 1 7,00 sq.m.
	Beige marble Daino Imperiale - 6,50 sq.m.



1.Amount of wallpaper without pattern
2.Specify References before order.

Note:
1. All dimentions specify locally.

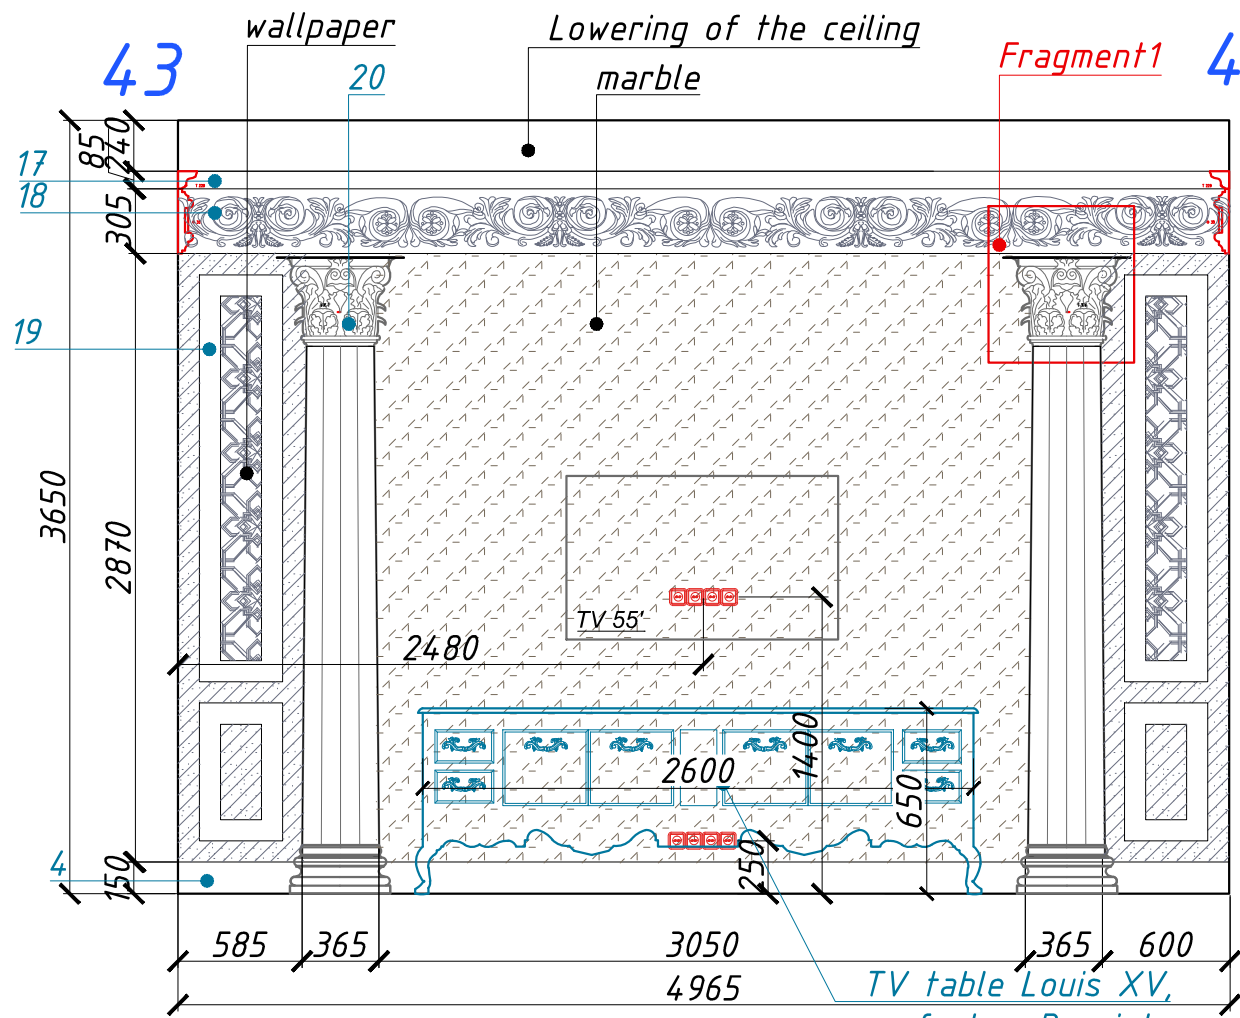

Fragment1

gypsum column (№ 20)

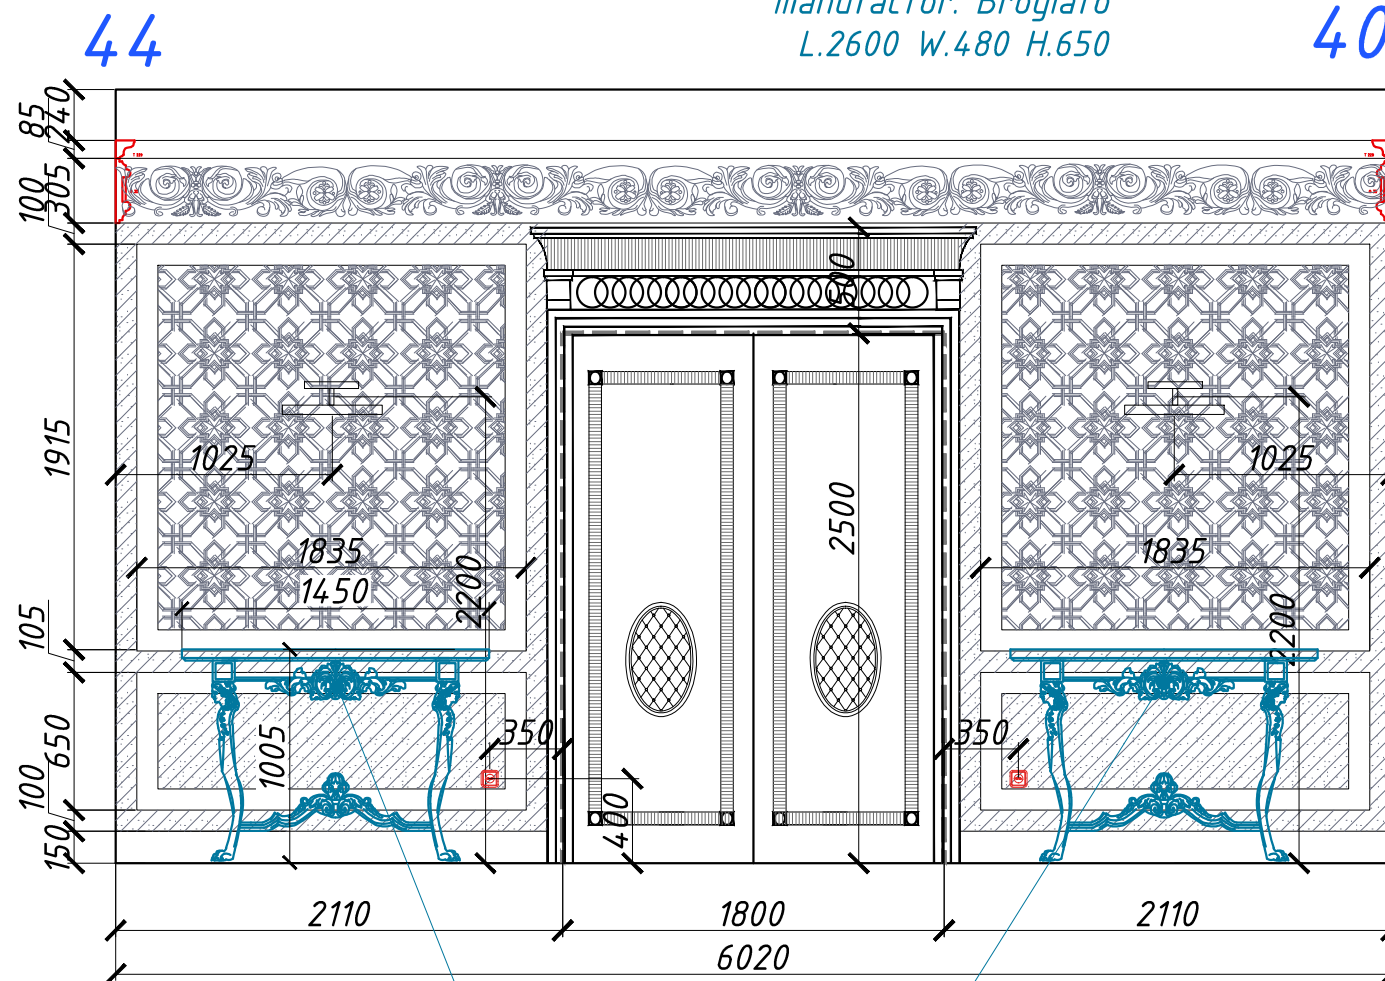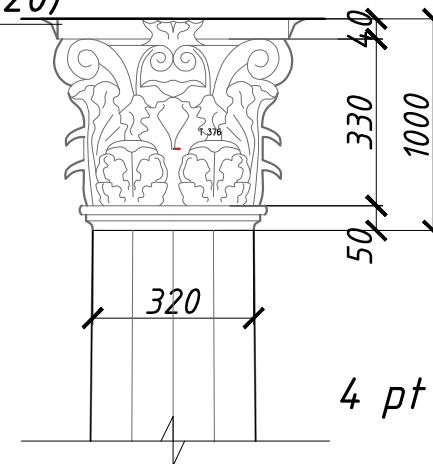

Console table Andrea Fanfani
- Living Area 3018
L.1450 W.670 H.1050

DP - 18.1
Wall scheme
Rest-room (№6)

LUXURY ANTONOVICH DESIGN

Wall scheme
Rest-room (№6)

Page
DP-18.1

Design Project
Abu Dhabi

ROYAL STYLE COMPUTER
GRAPHIC DESIGN SERV
+971 45 513 144
2301 office, 23 fl, Tower 1
Boulevard Plaza, Dubai
www.antonovich-design.ae

LUXURY
Antonovich
Architecture & Design
INTERIORS


№	Section scheme	Material	Amount, l.m.
17		gypsum molding, custom made	24,6 l.m.
18		gypsum molding, "Peterhof" P 448	24,6 l.m.
19		gypsum molding, "Peterhof" T 220	80,0 l.m.
4		gypsum footstall, custom made	

conventional signes:

	decorative stucco- 19,00 sq.m.
	wallpaper LIMONTA WALL (Italy) Collection Flandria Reference 41101- 1 7,00 sq.m.
	Beige marble Daino Imperiale - 6,50 sq.m.

1.Amount of wallpaper without pattern
2.Specify References before order.

Note:
1. All dimentions specify locally.

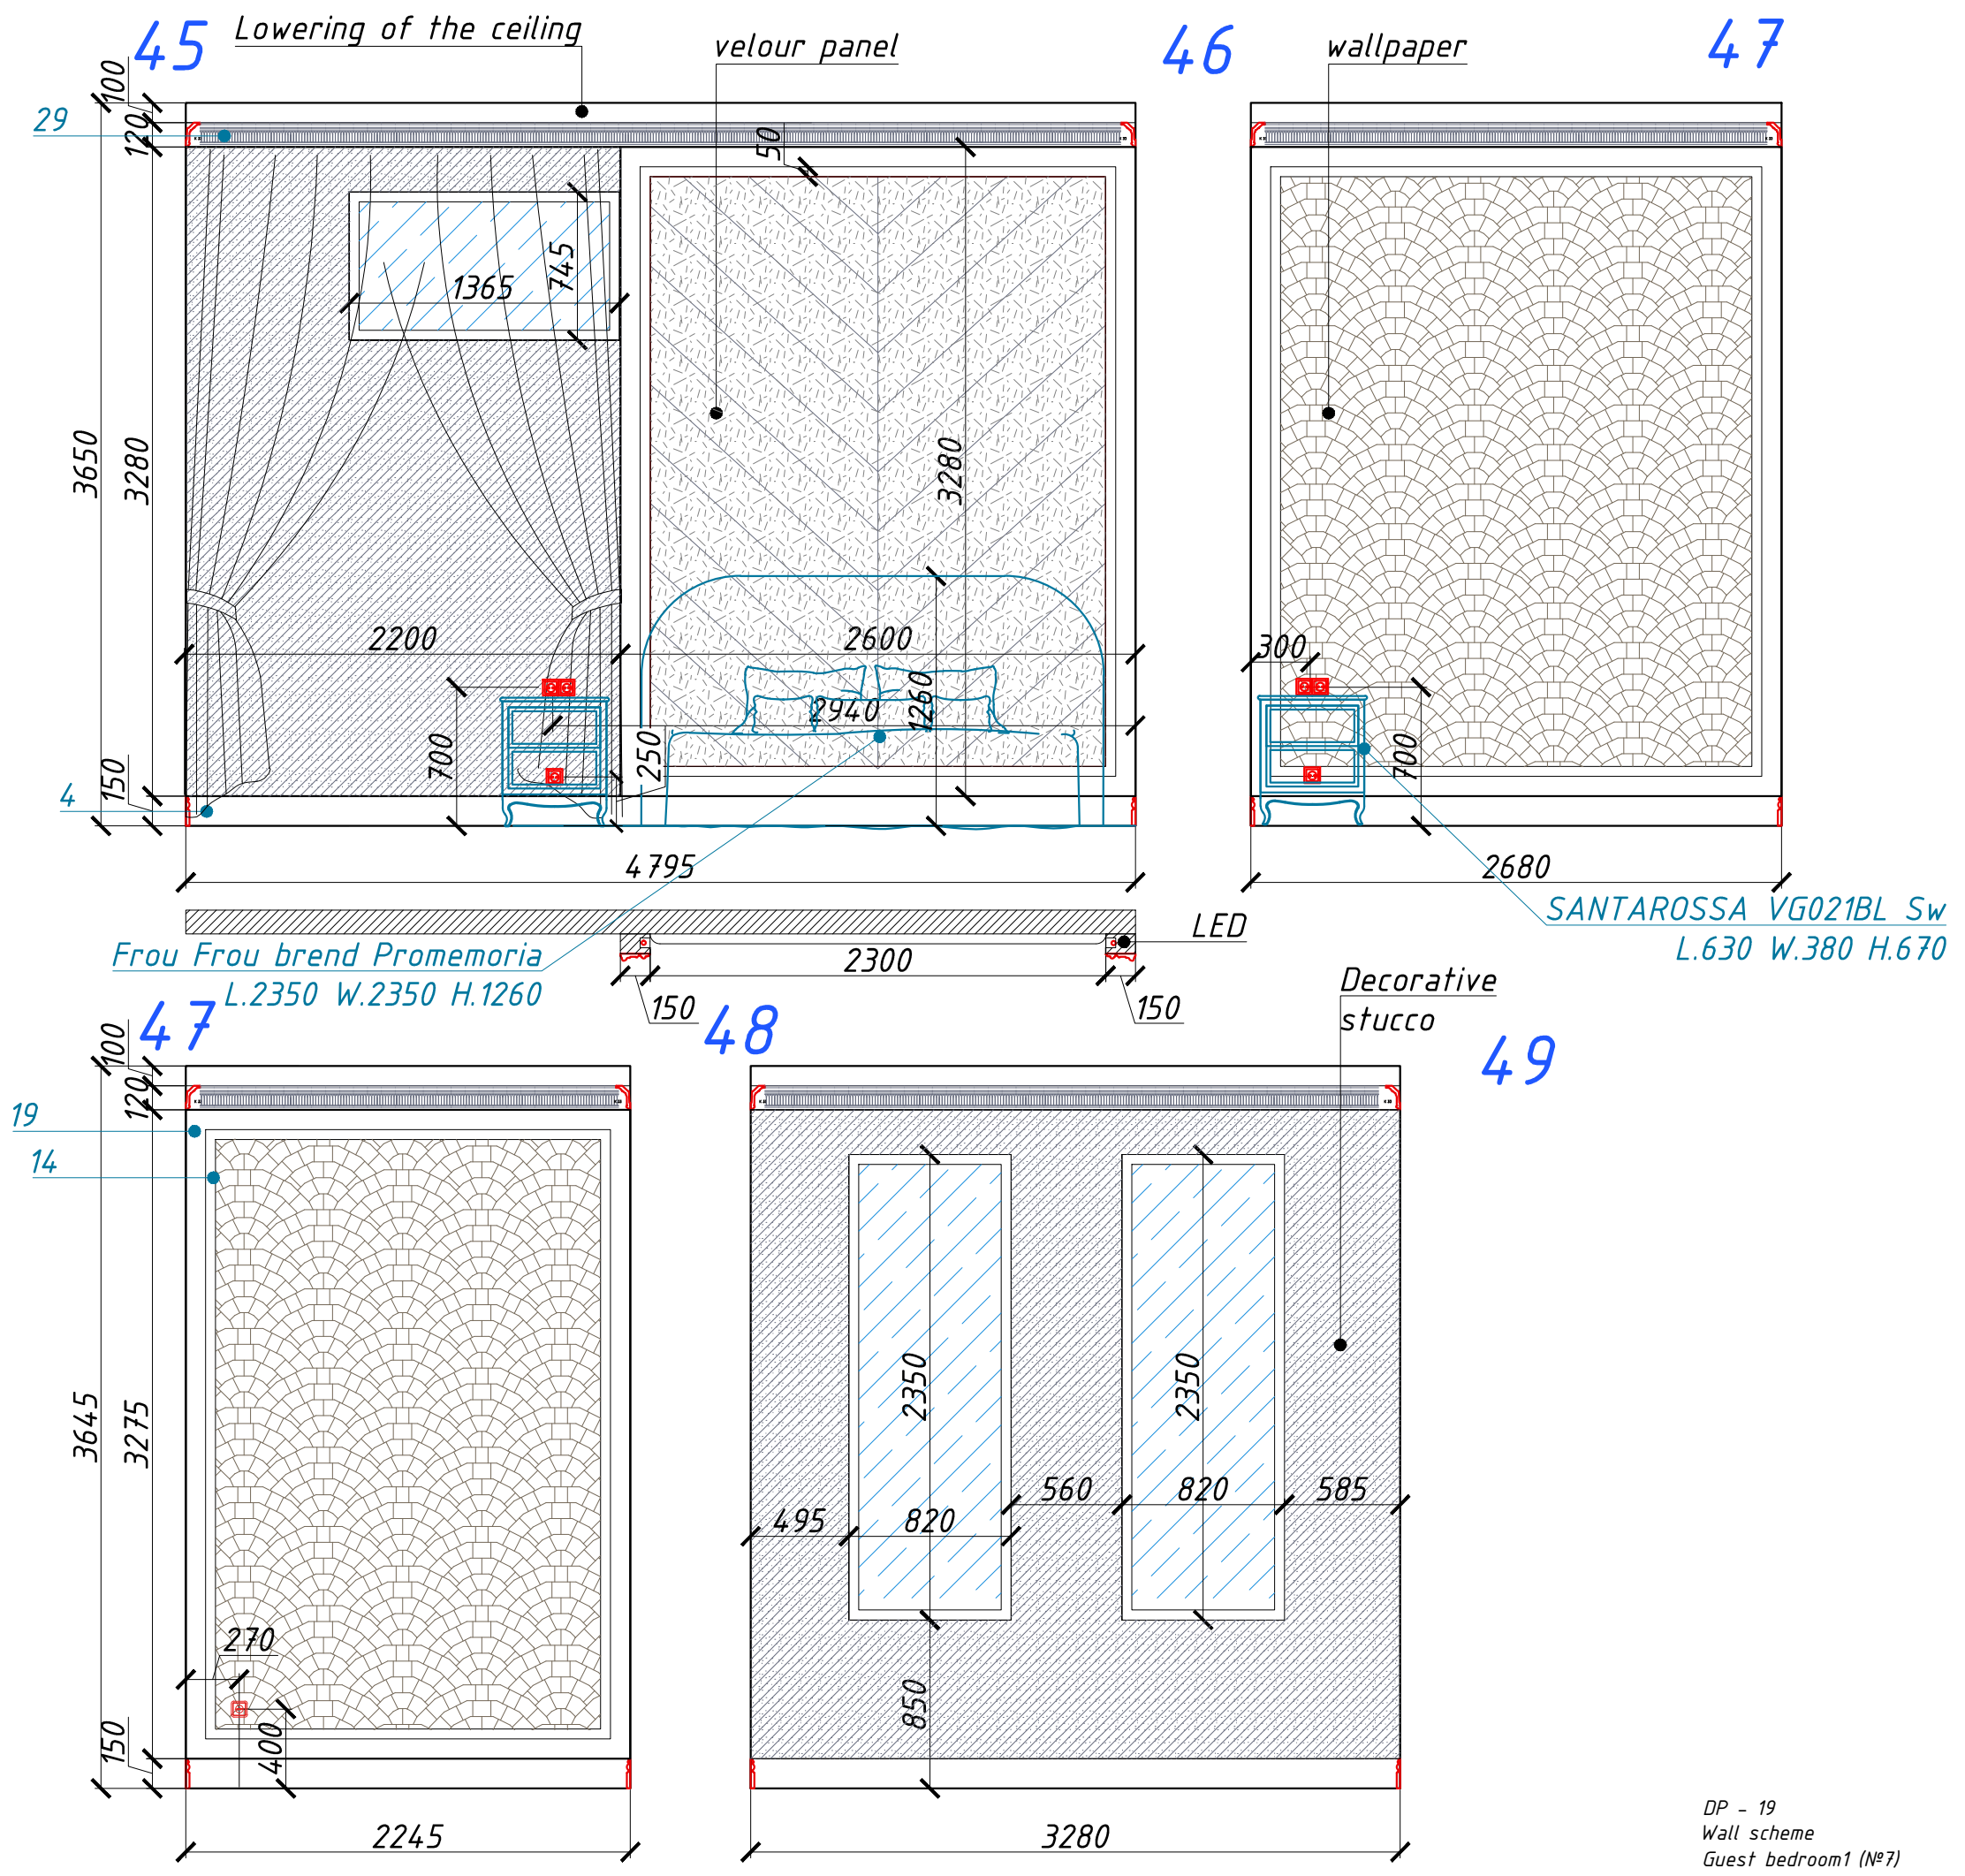

LUXURY ANTONOVICH DESIGN

Design Project: Abu Dhabi

Wall scheme: Guest bedroom1 (№7)

Page: DP-19

LUXURY Antonovich Architecture & Design INTERIORS

ROYAL STYLE COMPUTER GRAPHIC DESIGN SERV +971 45 513 144 2301 office, 23 fl, Tower 1 Boulevard Plaza, Dubai www.antonovich-design.ae

№	Section scheme	Material	Amount, l.m.
29		gypsum molding, "Pefergof" K33	25,5 l.m.
14		gypsum molding, "Pefergof" T107	68,0 l.m.
19		gypsum molding, "Pefergof" T220	34,0 l.m.
4		gypsum footstall, custom made	


conventional signes:

decorative stucco
Oikos Ottocento AN919- 25,00 sq.m.

wallpaper Marburg ULF MORITZ SCALA - 32,00 sq.m.

velour panel- 6,90 sq.m.

DP - 19
Wall scheme
Guest bedroom1 (№7)

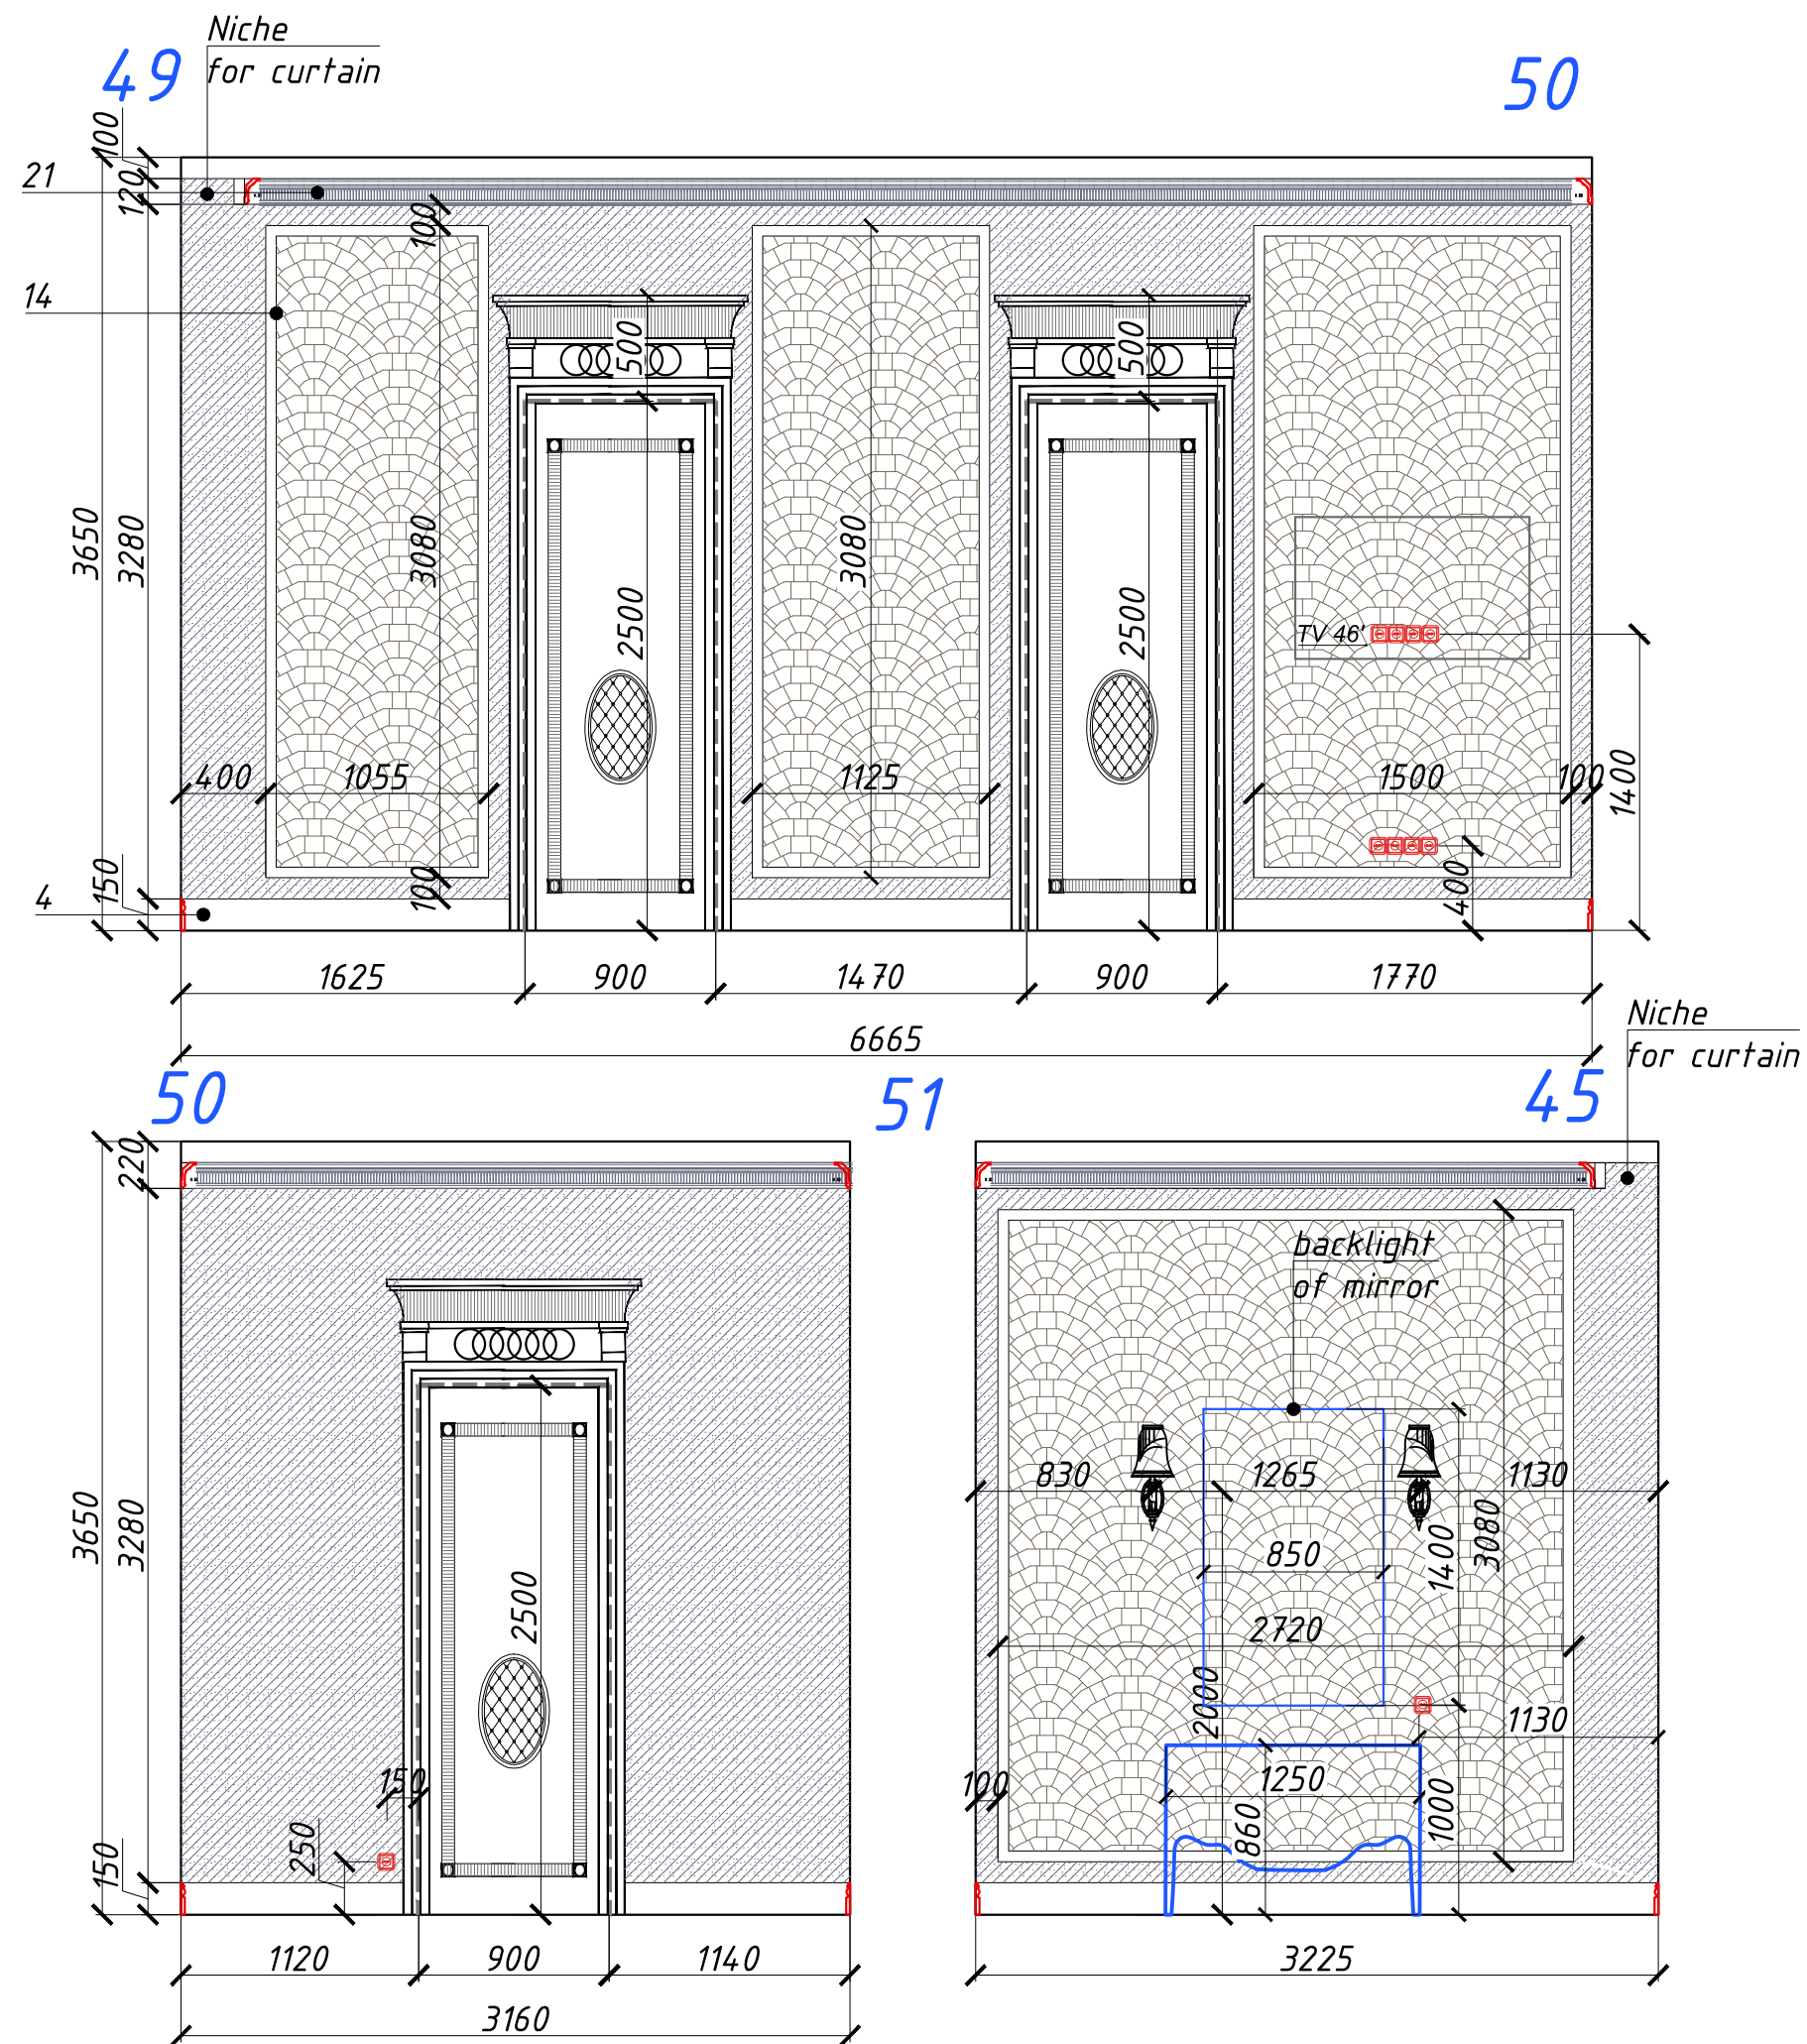


DP - 19.1
Wall scheme
Guest bedroom1 (№7)

LUXURY ANTONOVICH DESIGN

Wall scheme
Guest bedroom1 (№7)

Page
DP-19.1

ROYAL STYLE COMPUTER
GRAPHIC DESIGN SERV
+971 45 513 144
2301 office, 23 fl, Tower 1
Boulevard Plaza, Dubai
www.antonovich-design.ae

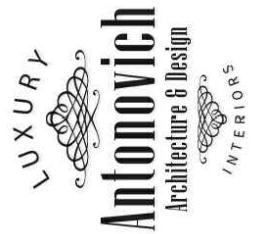

Design
Project
Abu
Dhabi

№	Section scheme	Material	Amount, l.m.
29		gypsum molding, "Pefergof" K33	25,5 l.m.
14		gypsum molding, "Pefergof" T107	68,0 l.m.
19		gypsum molding, "Pefergof" T220	34,0 l.m.
4		gypsum footstall, custom made	

conventional signes:







decorative stucco
Oikos Ottocento AN919- 25,00 sq.m.

wallpaper Marburg ULF MORITZ
SCALA - 32,00 sq.m.

velour panel- 6,90 sq.m.

1.Amount of wallpaper without pattern
2.Specify References before order.

Note:
1. All dimentions specify locally.

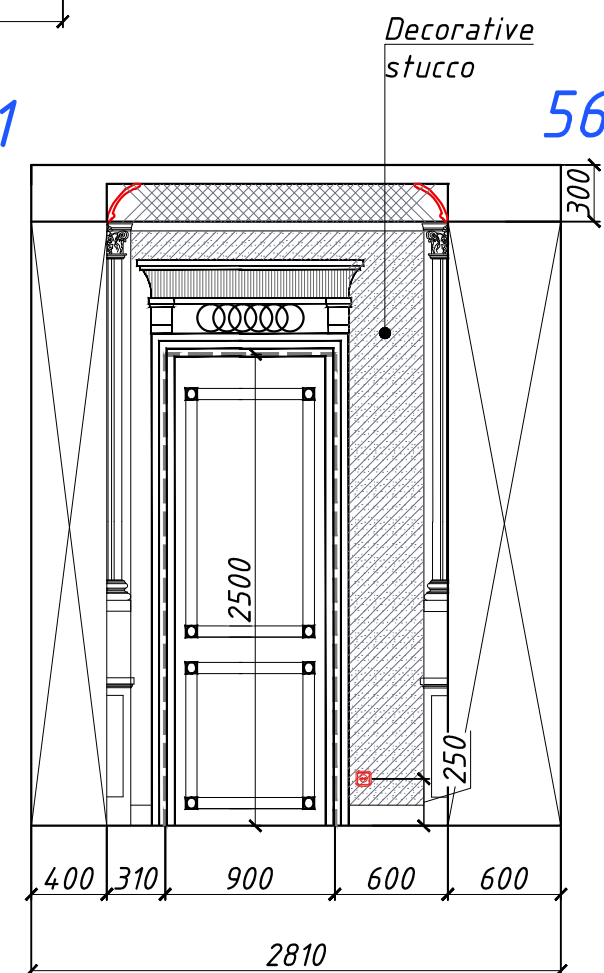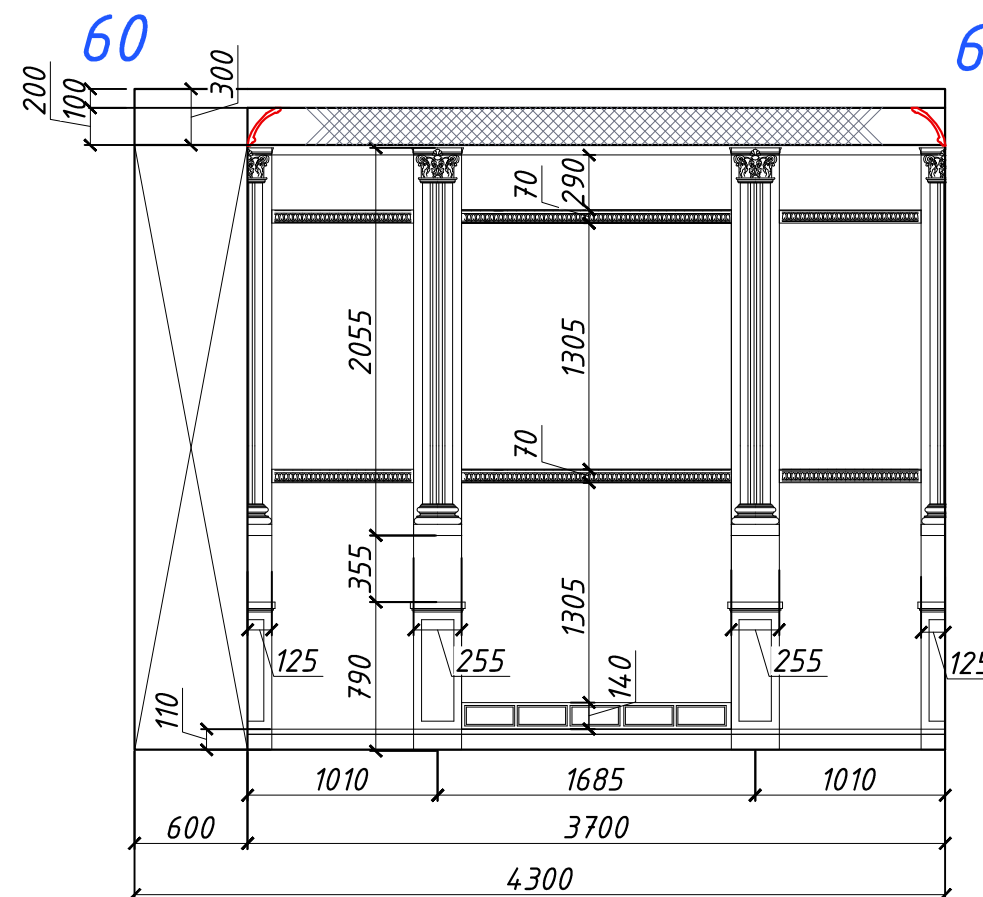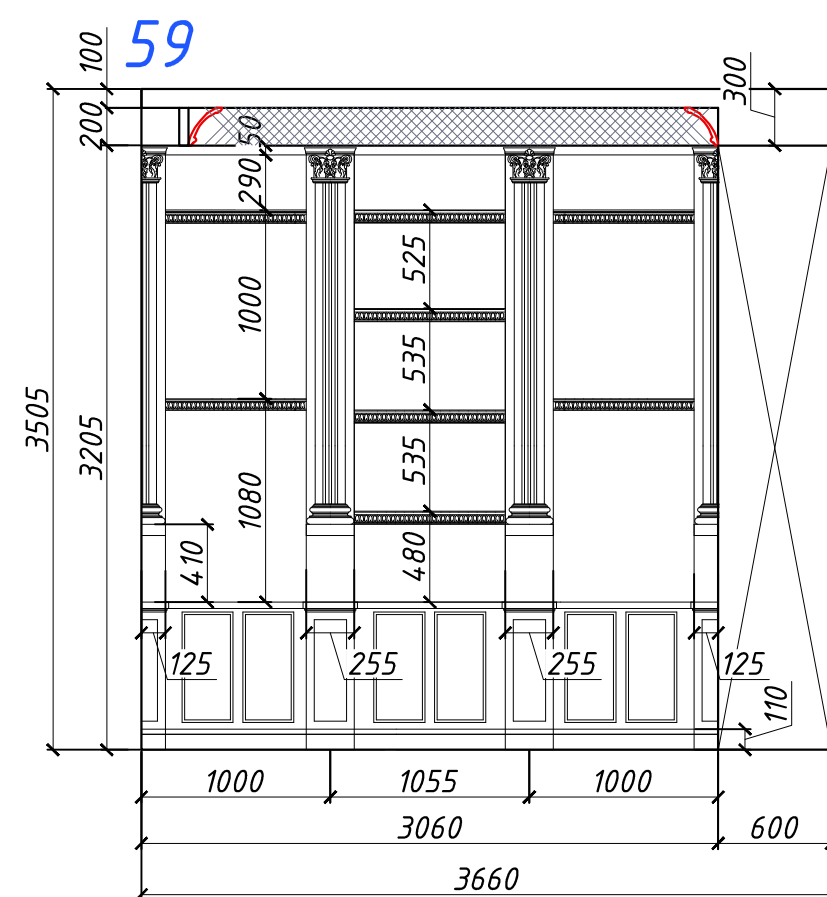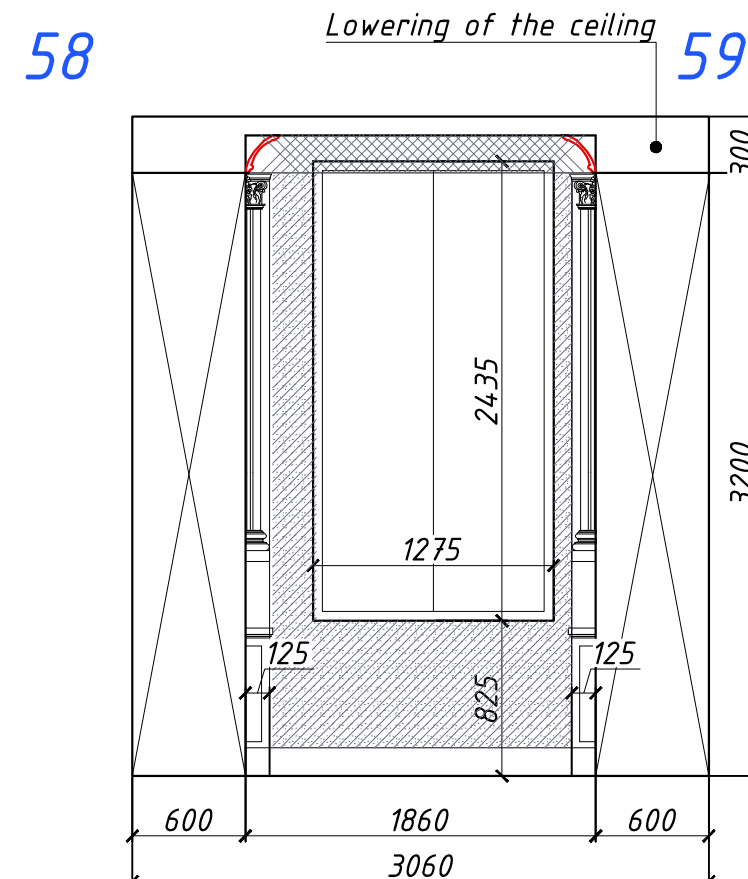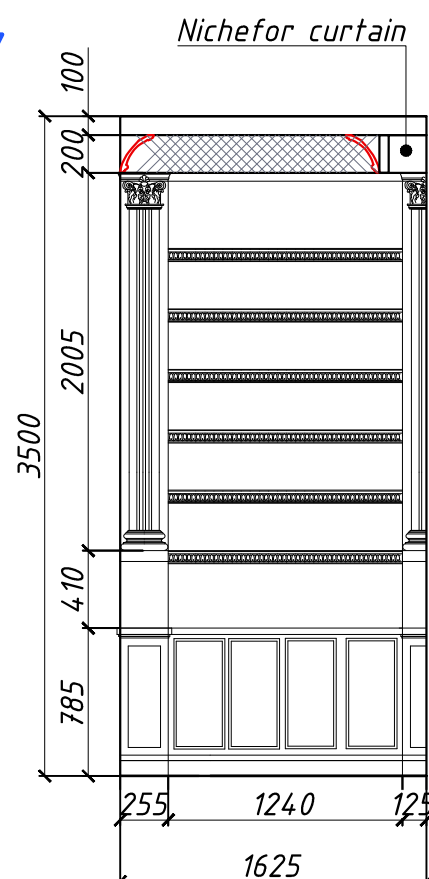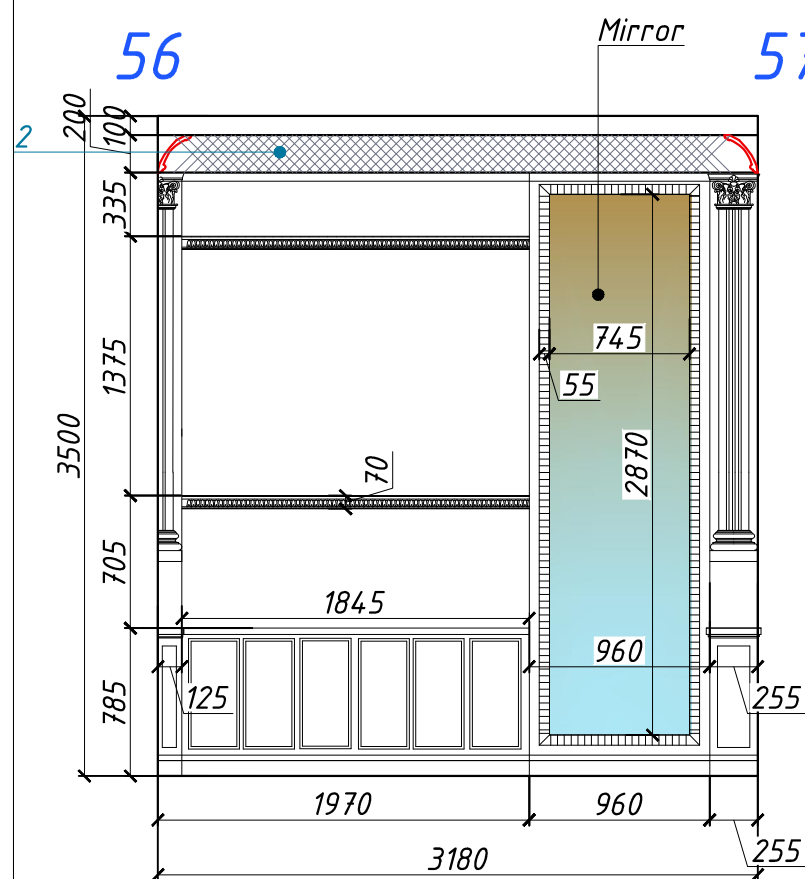

DP - 21
Wall scheme
Dressing room 1 (№2)

conventional signs:

		decorative stucco Oikos Ottocento AN919 - 3,50 sq.m.
--	--	--

Note:
1. All dimentions specify locally.

№	Section scheme	Material	Amount, l.m.
4.2		gypsum cornice, "Peterhof" custom made	1,90 l.m.

LUXURY ANTONOVICH DESIGN

Wall scheme
Dressing room 1 (№2)




Page
DP-21

Design
Project

Abu
Dhabi

LUXURY
Antonovich
Architecture & Design
INTERIORS

ROYAL STYLE COMPUTER
GRAPHIC DESIGN SERV
+971 45 513 144
2301 office, 23 fl, Tower 1
Boulevard Plaza, Dubai
www.antonovich-design.ae

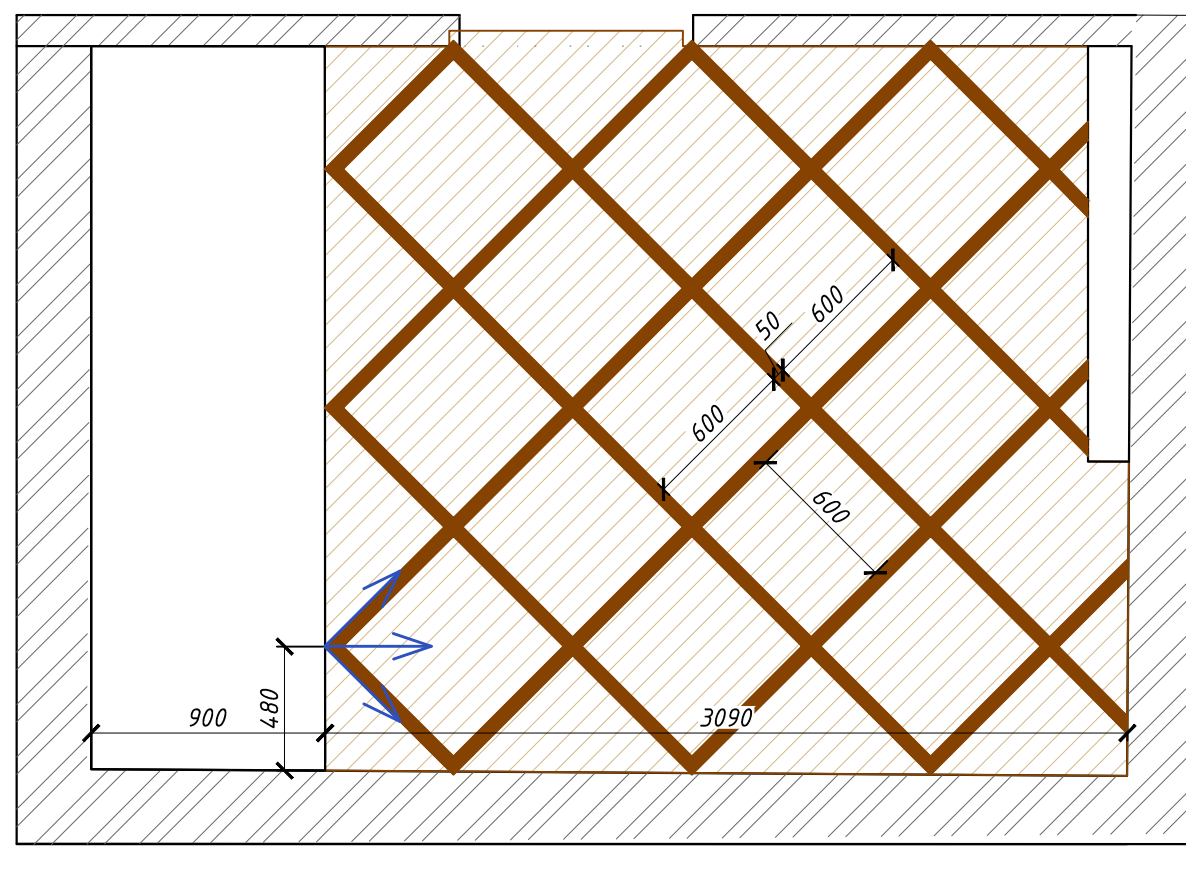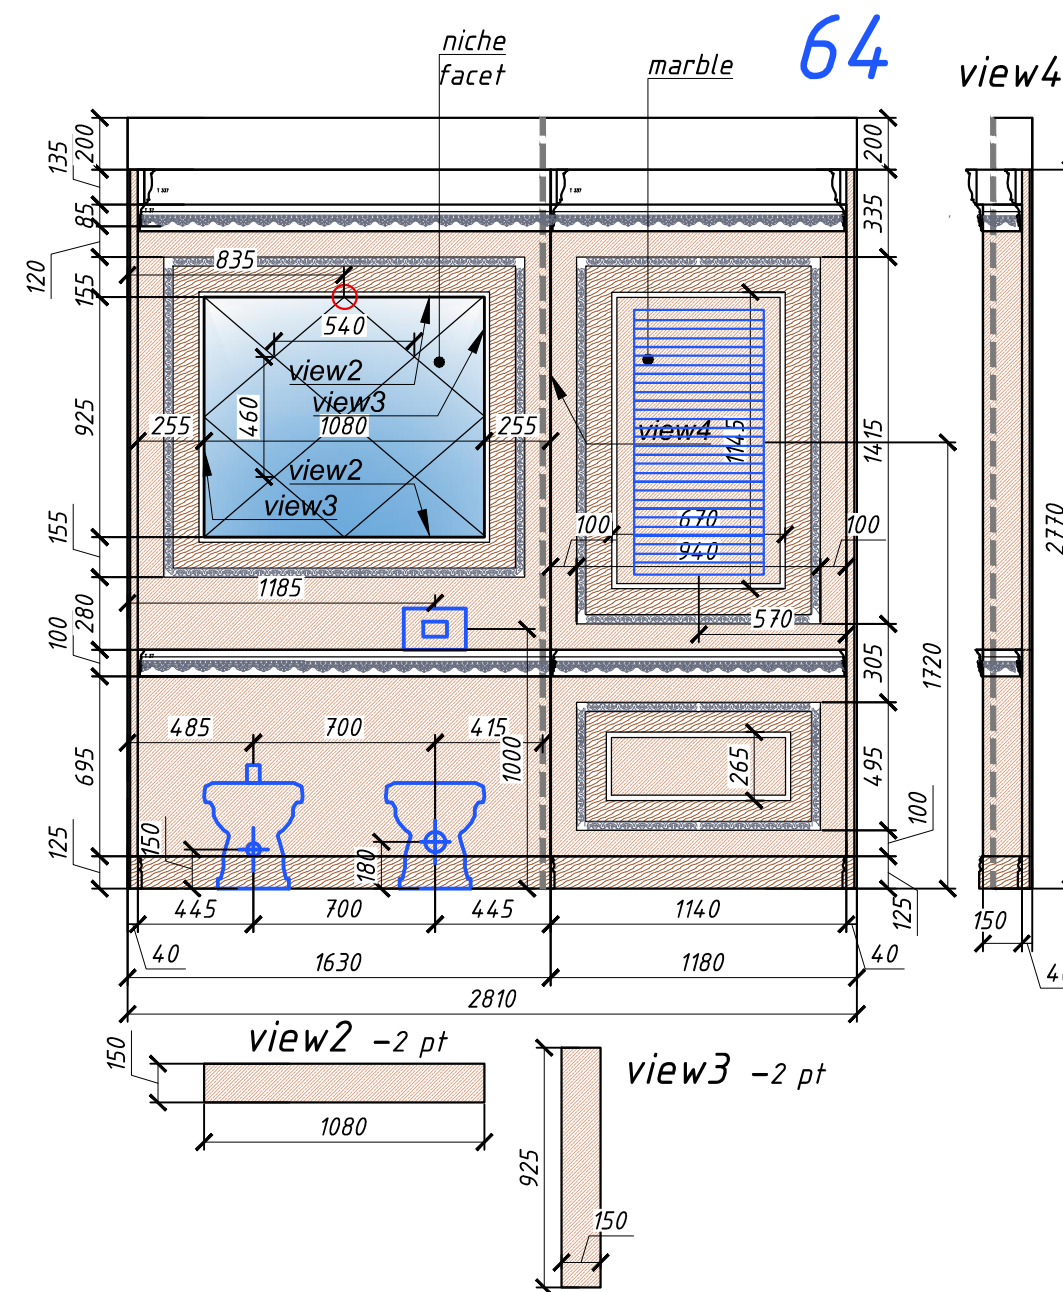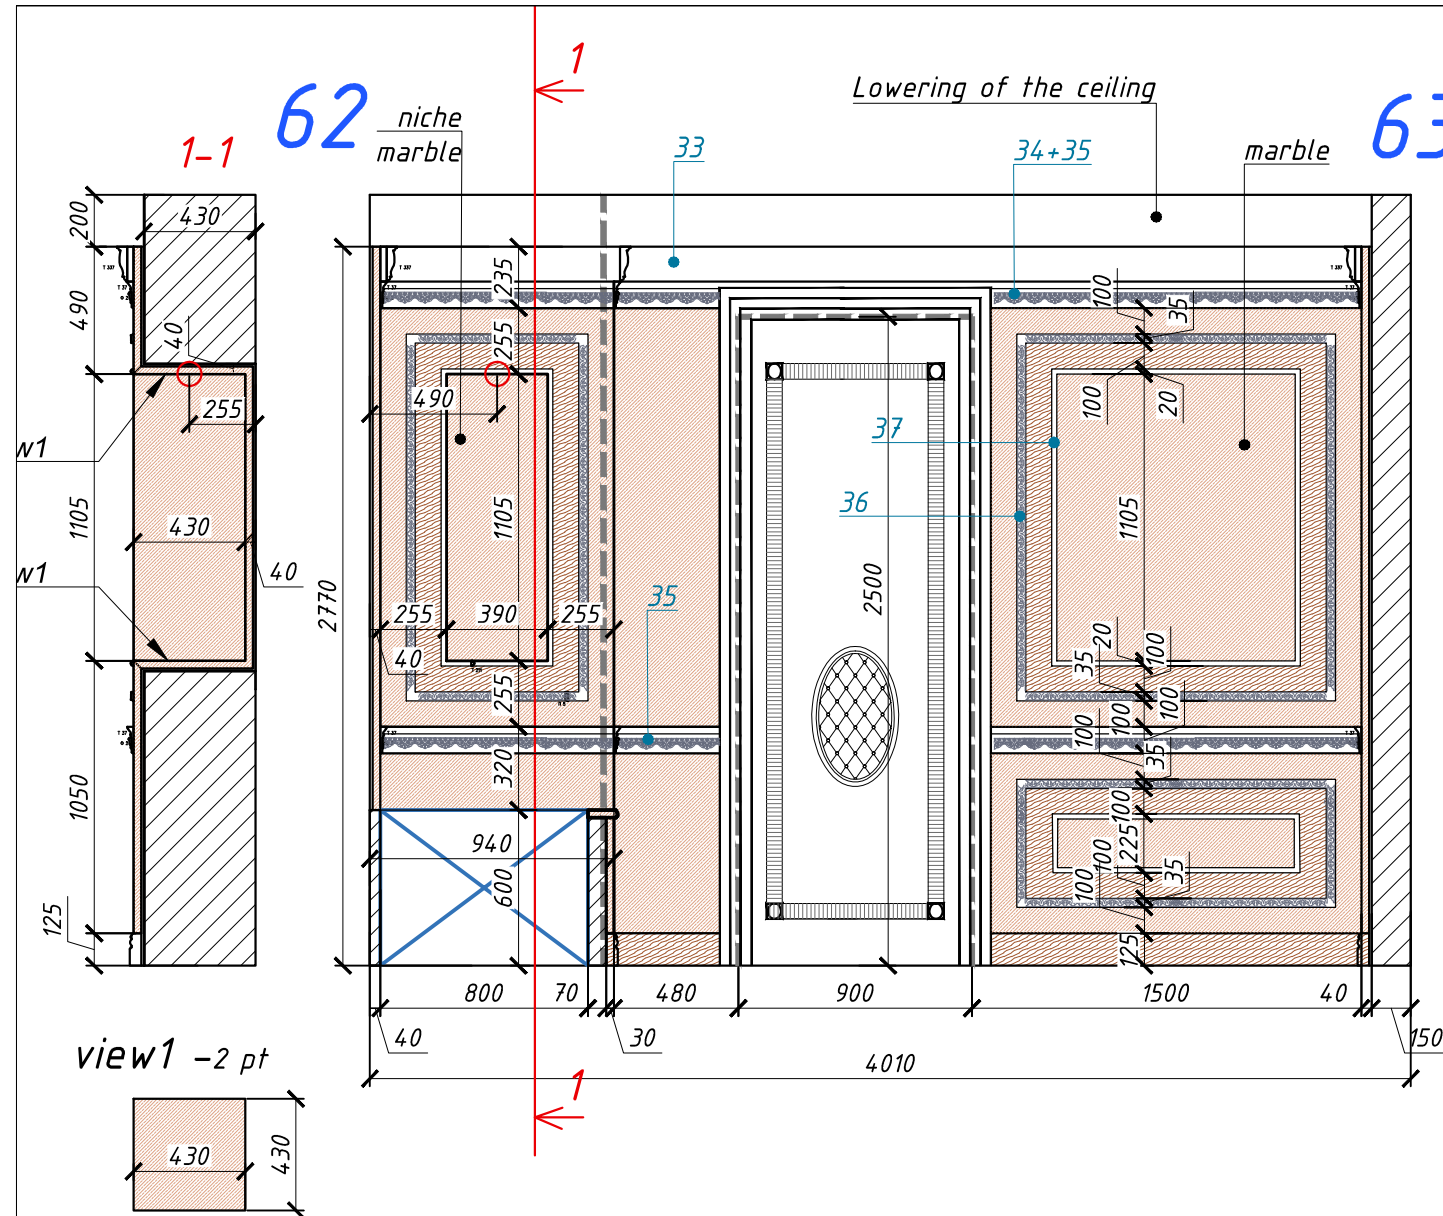

LUXURY ANTONOVICH DESIGN

Wall scheme
Water closet 1 (№ 11)

Page
DP-22

Design Project
Abu Dhabi

№	Section scheme	Material	Amount, l.m.
33		gypsum cornice "Petershof" T317	13,64 l.m.
34		gypsum molding, "Petershof" T37	25,20 l.m.
35		gypsum molding, "Petershof" custom made	25,20 l.m.
36		gypsum molding, "Petershof" n5	4,87 l.m.
37		gypsum molding, "Petershof" T211	27,57 l.m.

conventional signs:

	Beige marble Crema Extra - 24,11 sq.m.
	marble Emperador Dark - 5,06 sq.m. Floor - 1,43 sq.m.
	Painting behind furniture and bath - 3,05 sq.m.
	Mirror with facet - 3,11 sq.m.
	marble Crema Marfil (Floor) - 7,05 sq.m.

startpoint of tiles layout






Note:

- All dimensions specify locally.
- Floor and wall behind bath should be waterproofed and painted
- Amount of marble without trimming and for the whole room.
- Amount of gypsum decor For the whole room.

DP - 22
Wall scheme
Water closet 1 (№11)

ROYAL STYLE COMPUTER
GRAPHIC DESIGN SERV
+971 45 513 144
2301 office, 23 fl, Tower 1
Boulevard Plaza, Dubai
www.antonovich-design.ae

LUXURY
Antonovich
Architecture & Design
INTERIORS

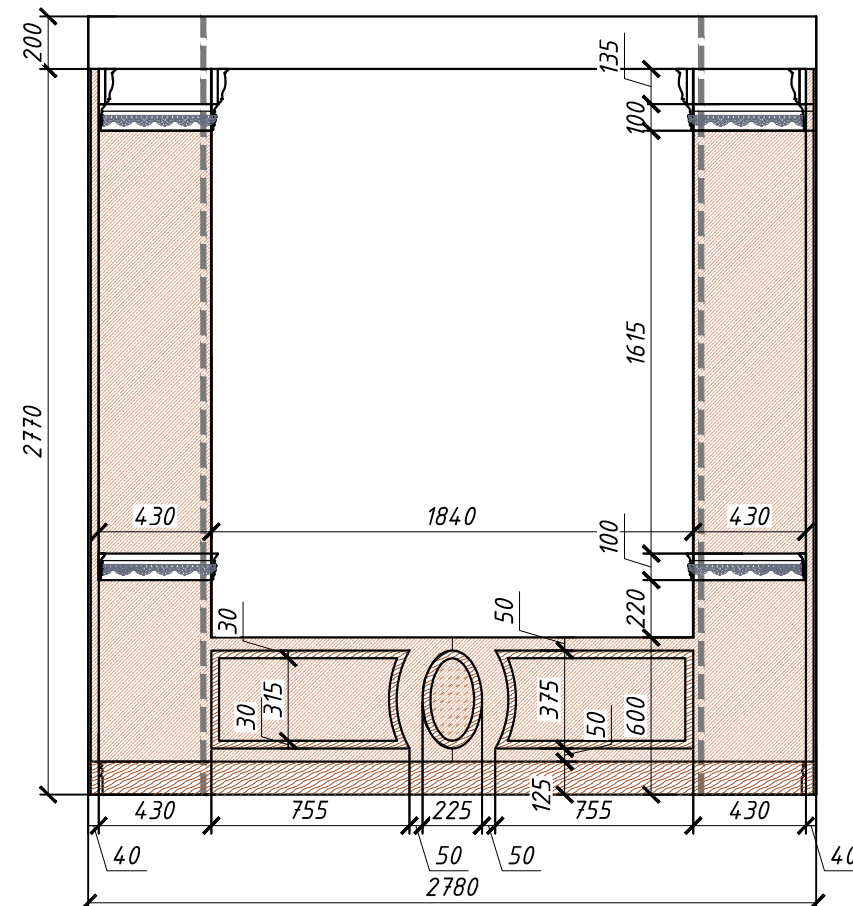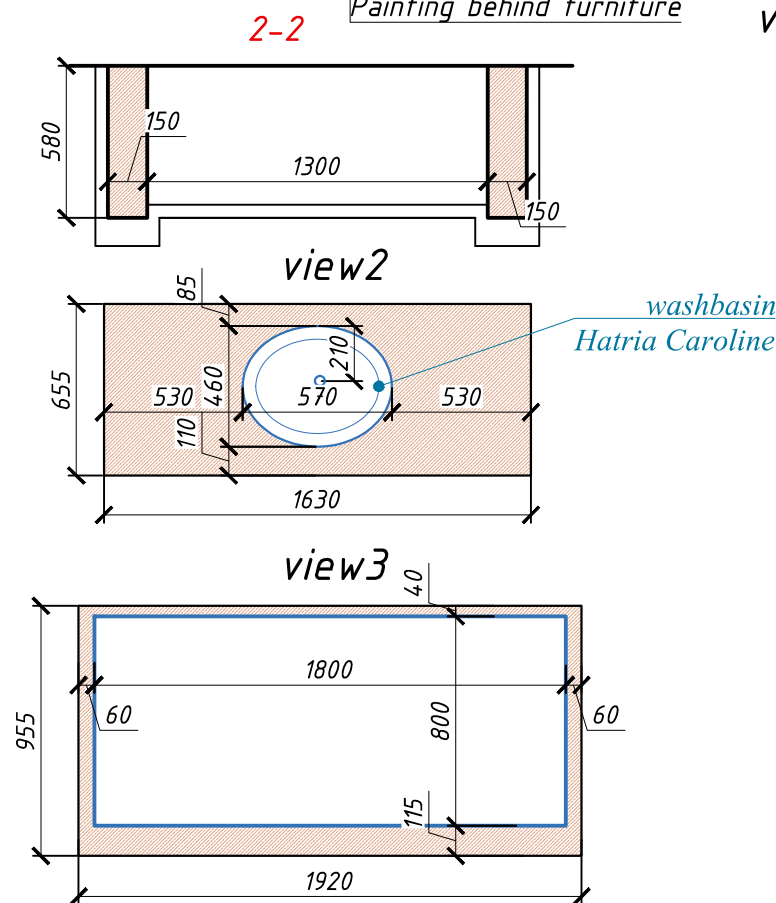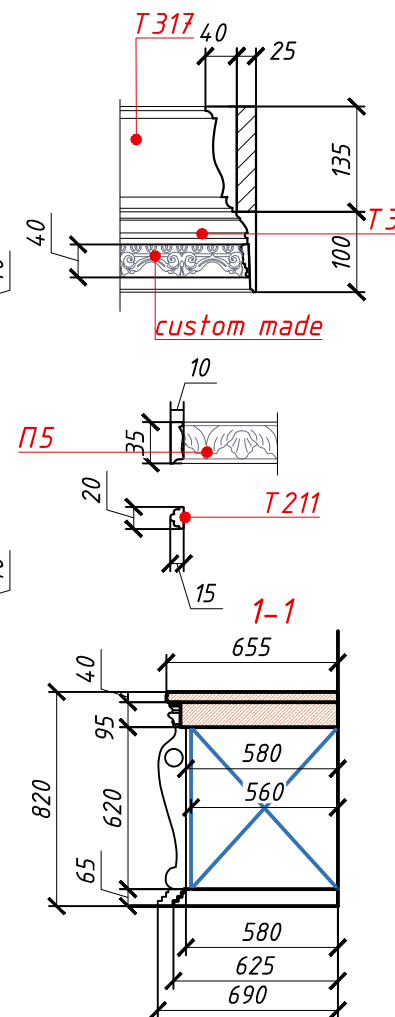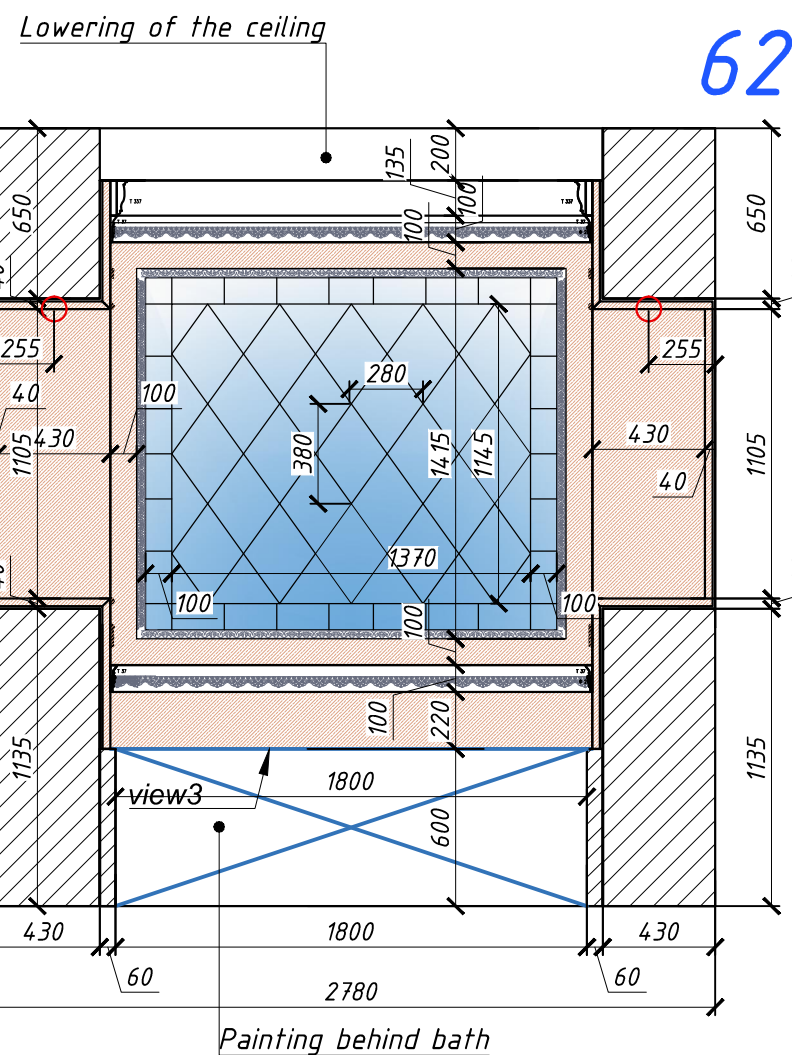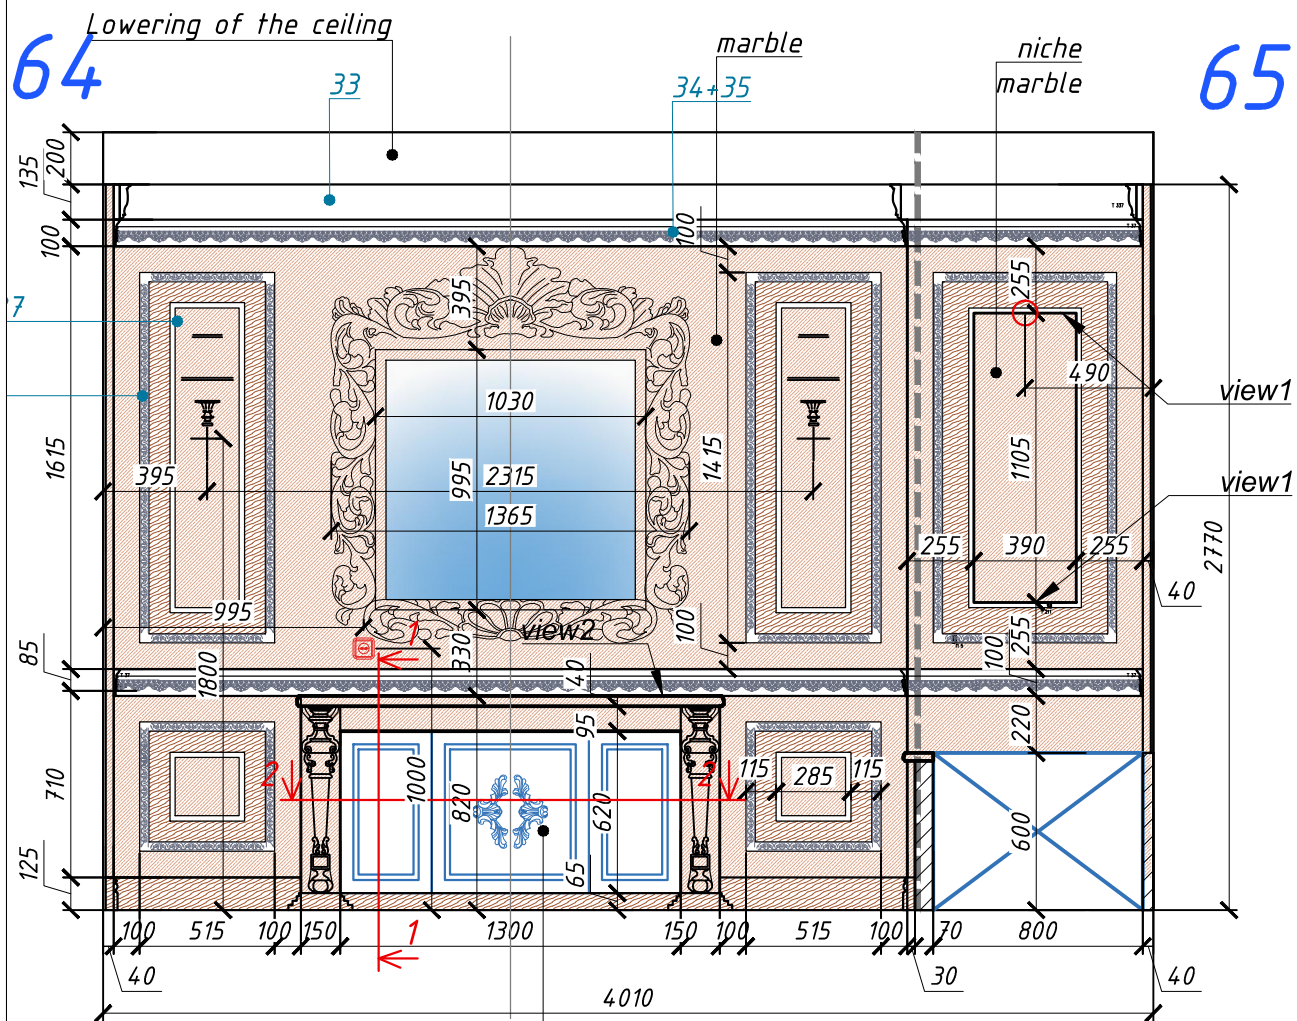

DP - 22.1
Wall scheme
Water closet 1 (№ 11)

LUXURY ANTONOVICH DESIGN

Wall scheme
water closet 1 (№ 11)

Page
DP-22.1

Design Project
Abu Dhabi

№	Section scheme	Material	Amount, l.m.
33		gypsum cornice "Peterhof" T317	13,64 l.m.
34		gypsum molding, "Peterhof" T37	25,20 l.m.
35		gypsum molding, "Peterhof" custom made	25,20 l.m.
36		gypsum molding, "Peterhof" T317	4,78 l.m.
37		gypsum molding, "Peterhof" T211	27,57 l.m.

conventional signes:

- Beige marble Crema Extra - 24,11 sq.m.
- marble Emperador Dark - 5,06 sq.m.
Floor - 1,43 sq.m.
- Painting behind furniture and bath - 3,05 sq.m.
- Mirror with facet - 3,11 sq.m.
- marble Crema Marfil (Floor) - 7,05 sq.m.


startpoint of tiles layout

Note:

- All dimentions specify locally.
- Floor and wall behind bath should be Waterproofed and painted
- Amount of marble without trimming and for the whole room.
- Amount of gypsum decor For the whole room.

ROYAL STYLE COMPUTER
GRAPHIC DESIGN SERV
+971 45 513 144
2301 office, 23 fl, Tower 1
Boulevard Plaza, Dubai
www.antonovich-design.ae

LUXURY
Antonovich
Architecture & Design
INTERIORS

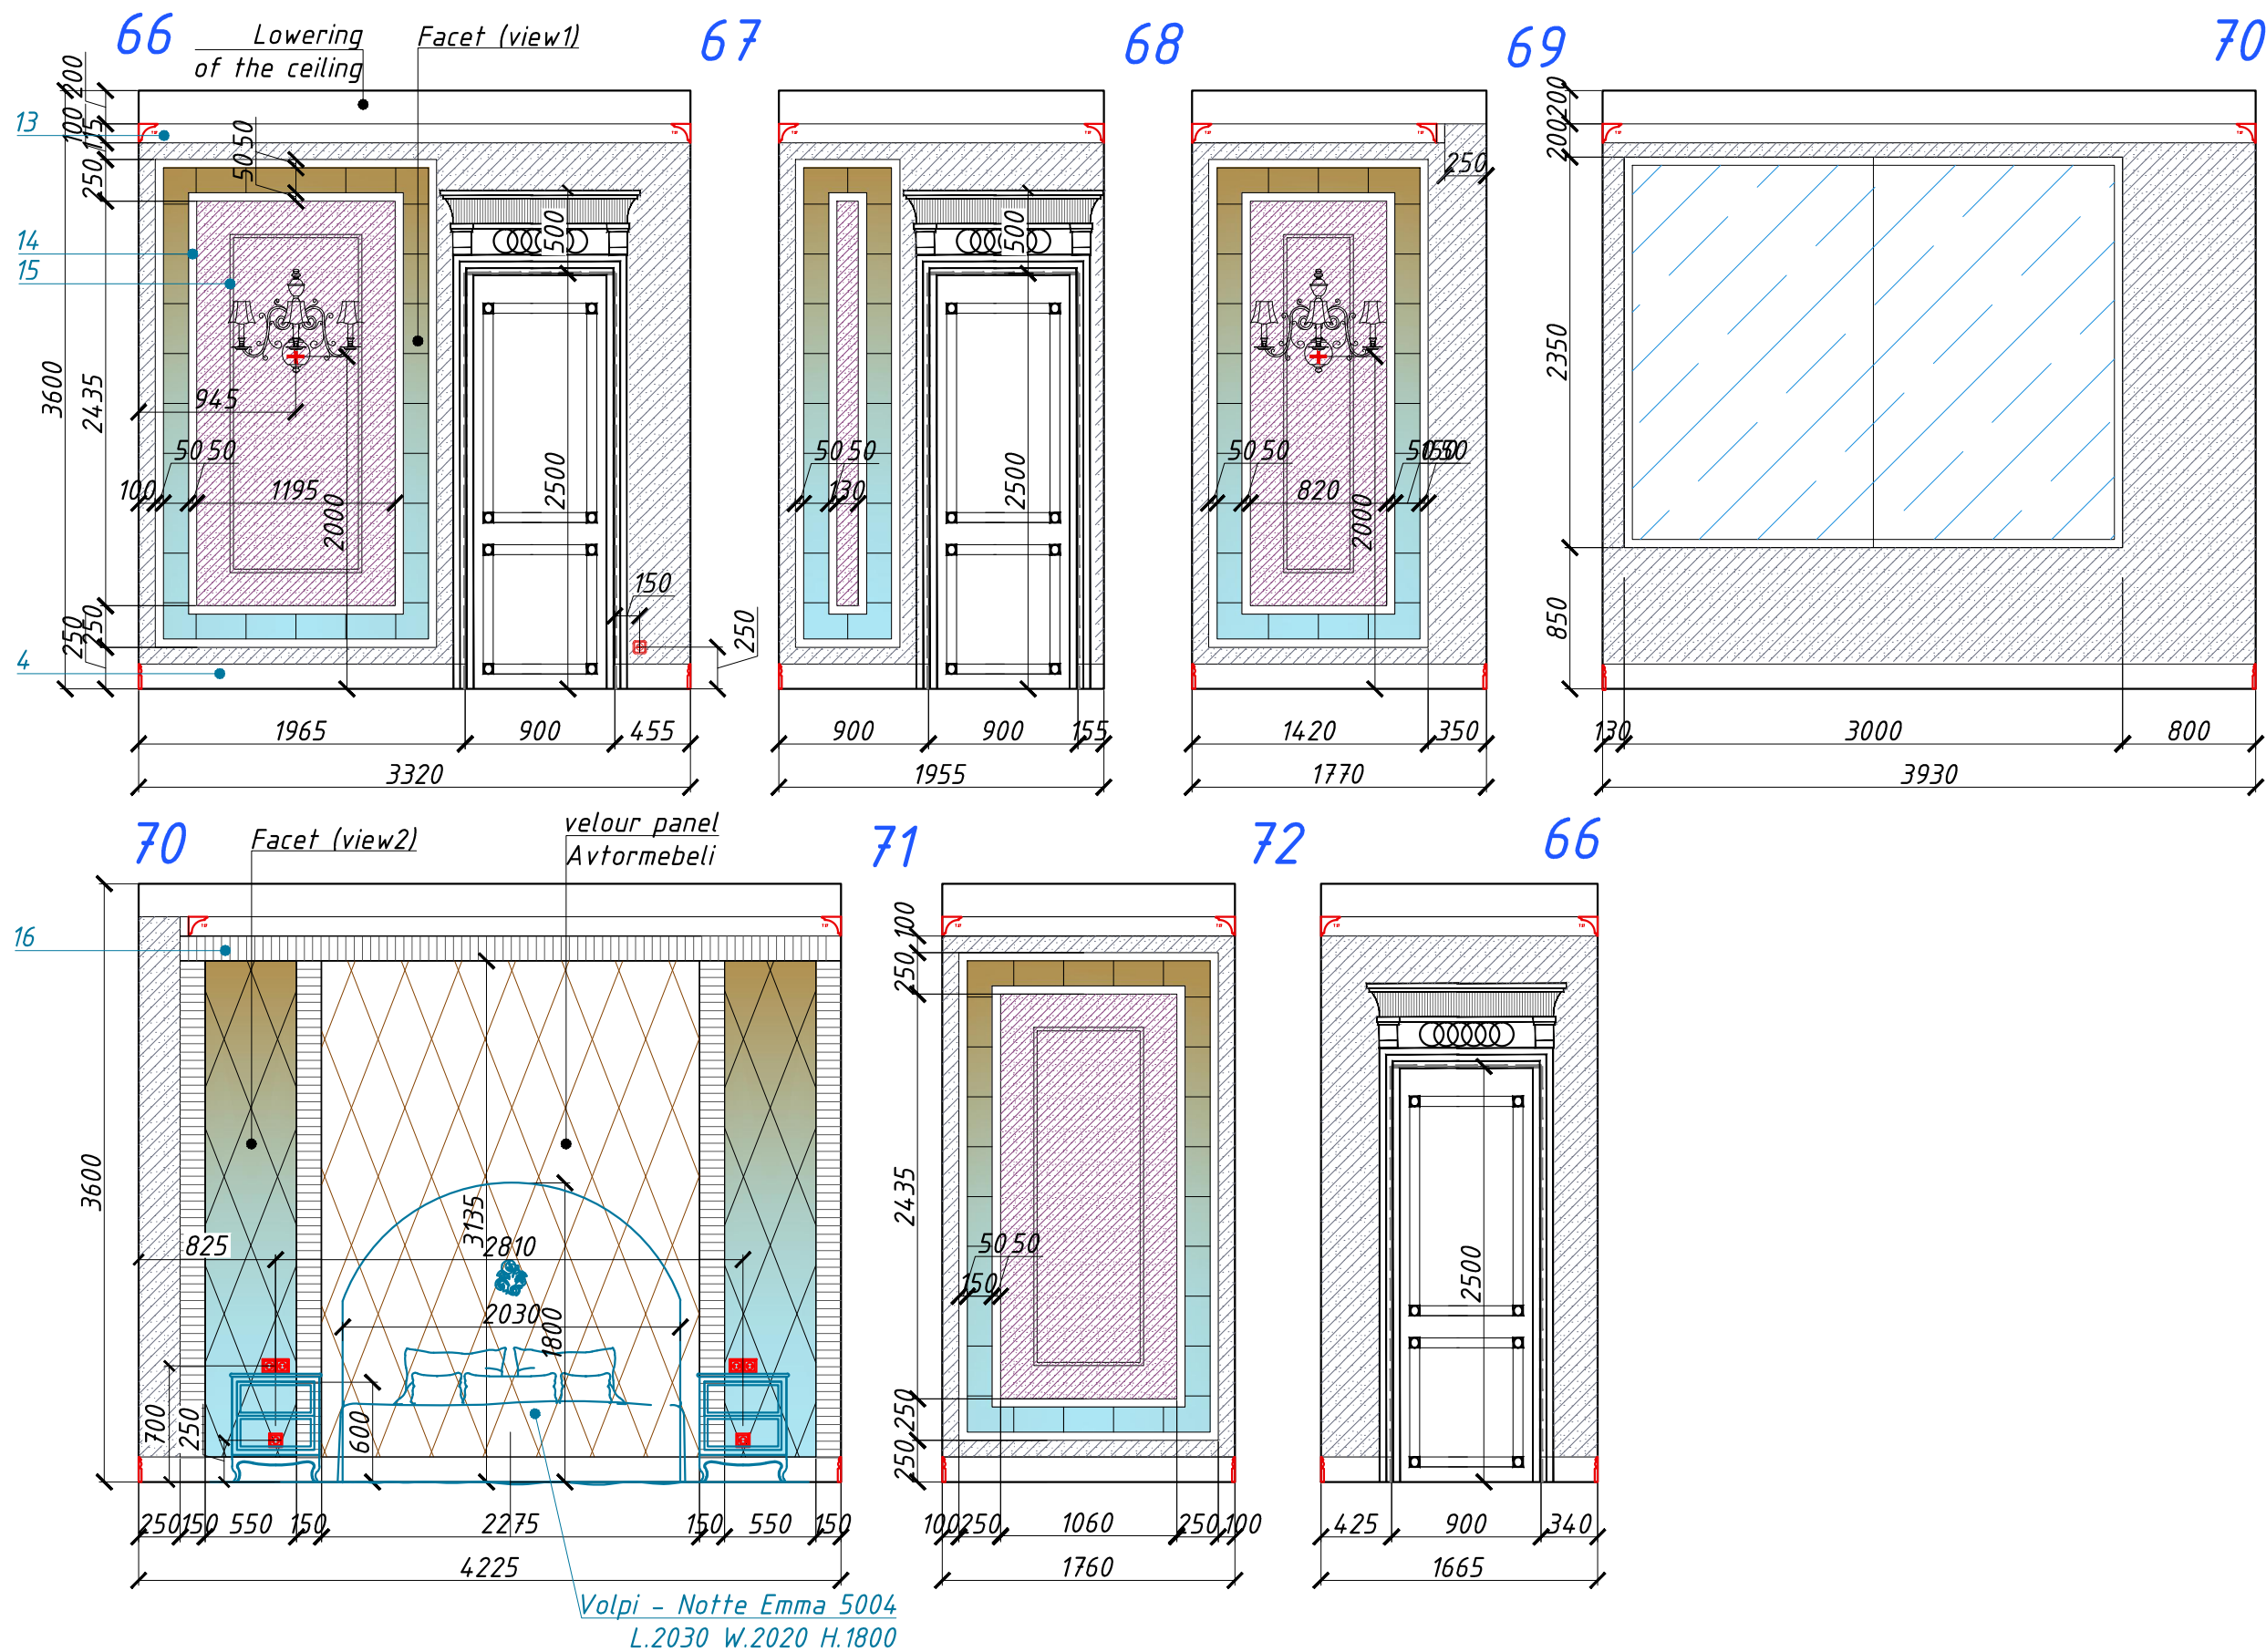

DP - 23
Wall scheme
Guest bedroom 2 (№13)

LUXURY ANTONOVICH DESIGN

Wall scheme
Guest bedroom (№13)

Page
DP-23

Design Project
Abu Dhabi

ROYAL STYLE COMPUTER
GRAPHIC DESIGN SERV
+971 45 513 144
2301 office, 23 fl, Tower 1
Boulevard Plaza, Dubai
www.antonovich-design.ae





LUXURY
Antonovich
Architecture & Design
INTERIORS

№	Section scheme	Material	Amount, l.m.
13		gypsum molding, "Petershof" T27	18,0 l.m.
14		gypsum molding, "Petershof" T107	4,00 l.m.
15		gypsum molding, "Petershof" T148	16,00 l.m.
4		gypsum footstall, custom made	
16		gypsum molding, custom made	16,00 l.m.

conventional signes:

	decorative stucco Oikos Ottocento AN929- 15,50 sq.m.
	decorative stucco Oikos Ottocento AN959- 7,80 sq.m.
	velour panel Avtormebeli - 7,00 sq.m.
	Facet (view1)- 3,30 sq.m.
	Facet (view2) - 33,70 l.m.

Note:
1. All dimentions specify locally.

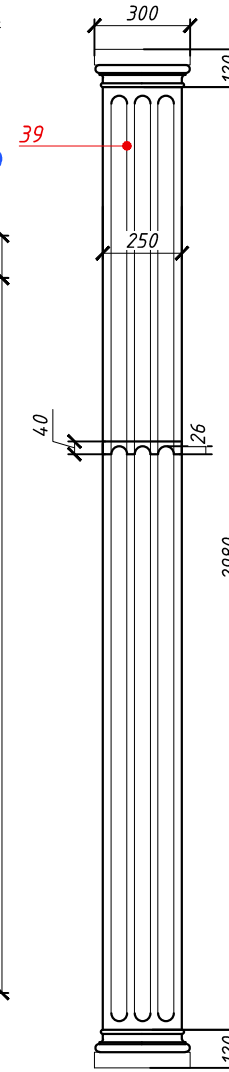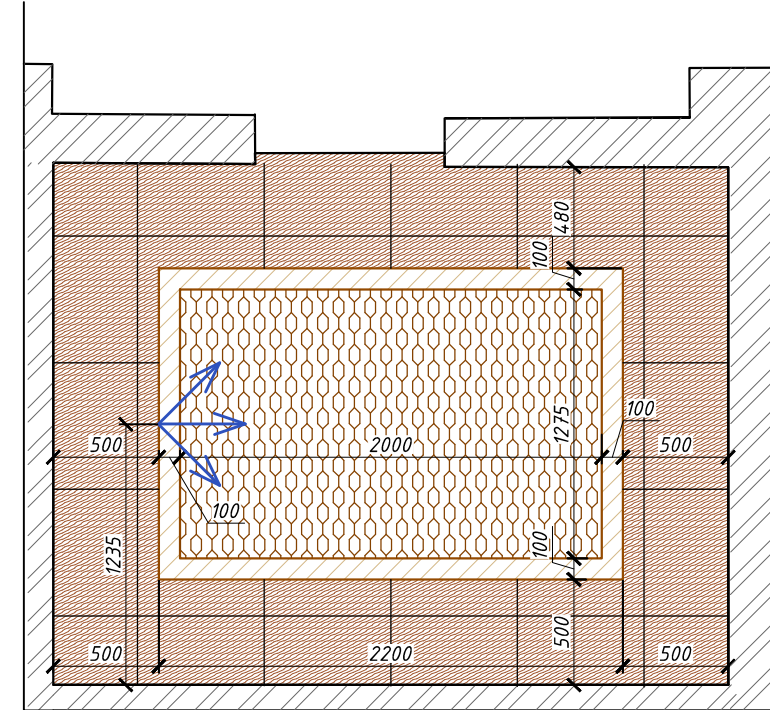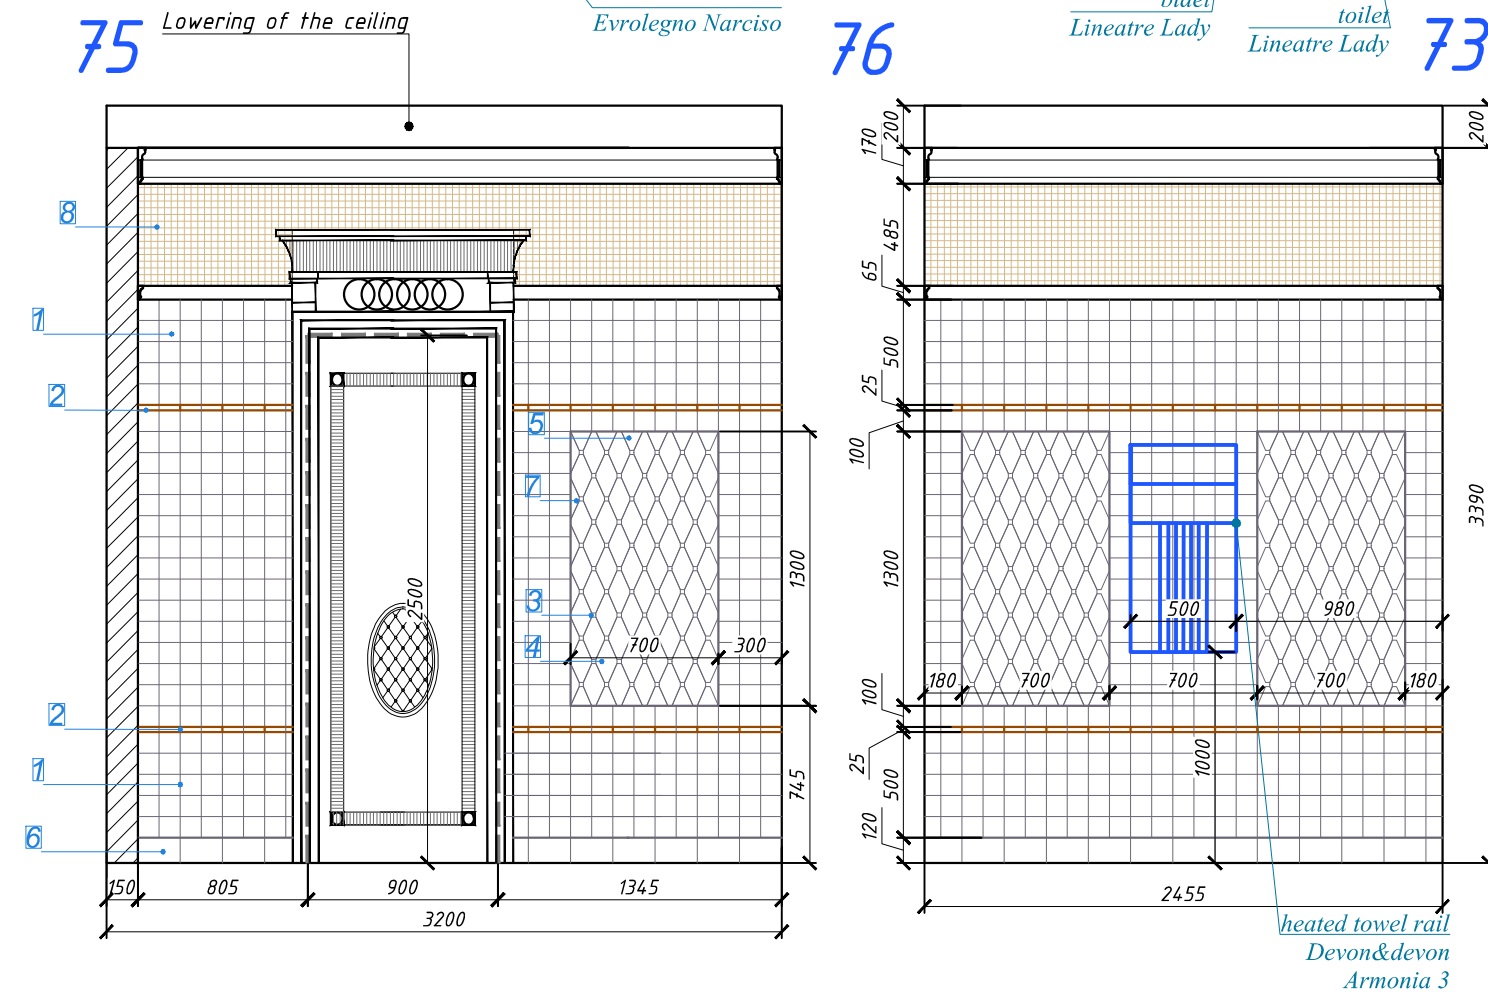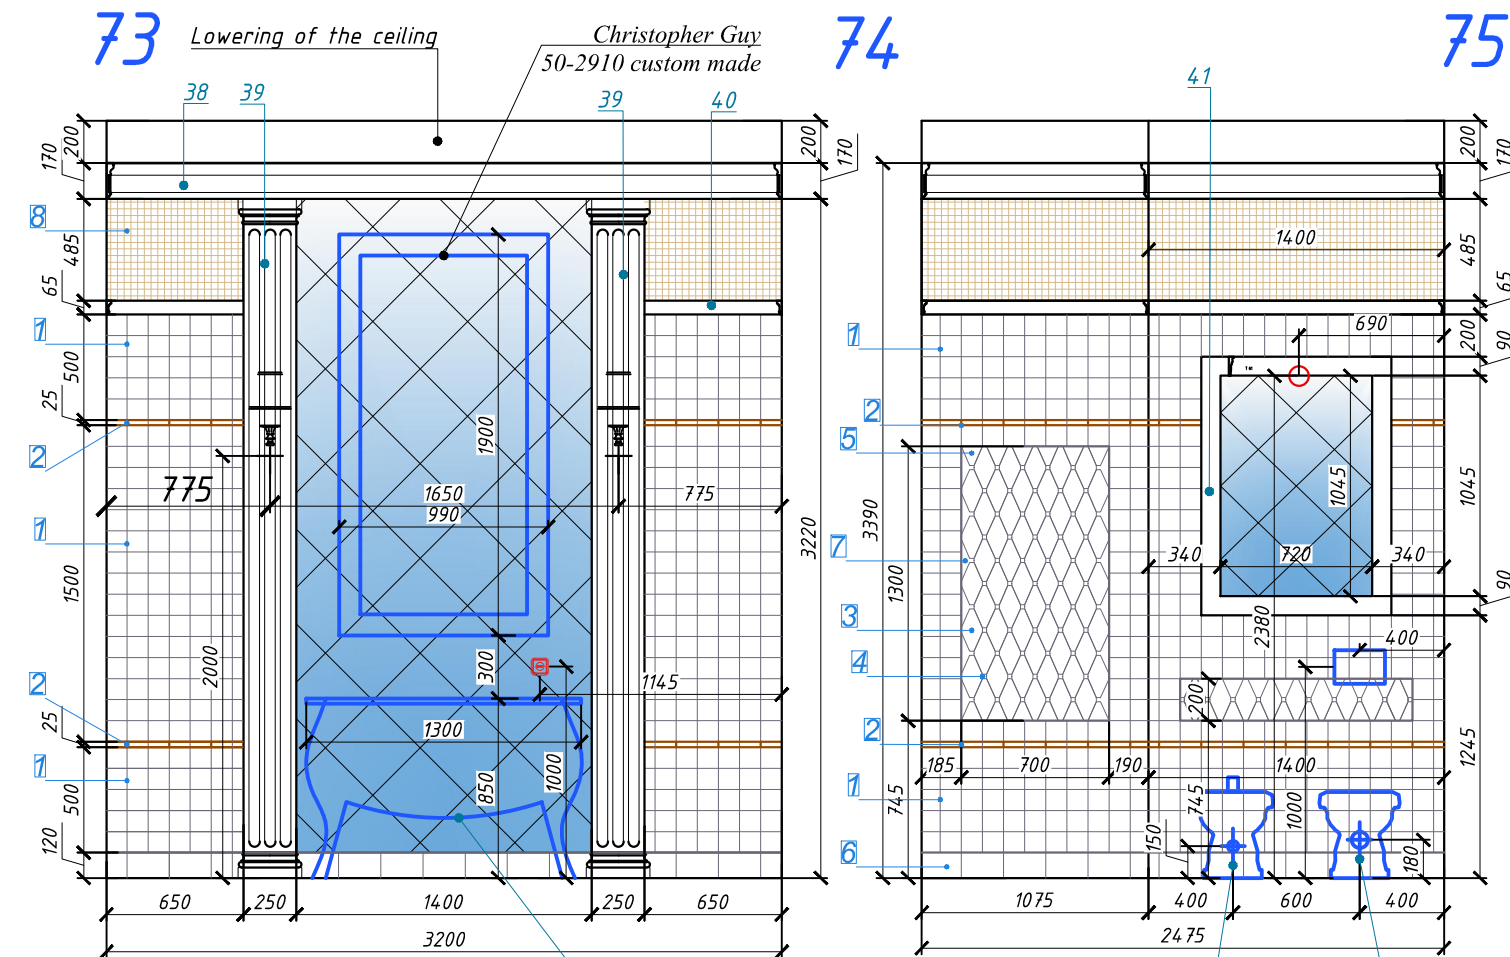

Nº	Section scheme	Material	Amount, l.m.
38		gypsum cornice "Petershof" custom made	8,38 l.m.
39		gypsum pilaster, "Petershof" custom made	2 pt
40		gypsum molding, "Petershof" T221	25,20 l.m.
41		gypsum molding, "Petershof" T61	4,21 l.m.

Note:

1. All dimentions specify locally.
2. Floor and wall behind bath should be Waterproofed and painted
3. Amount of marble without trimming and For the whole room.
4. Amount of gypsum decor For the whole room.

DP - 24
Wall scheme
Bathroom 2 (Nº 16)

LUXURY ANTONOVICH DESIGN

Page DP-24
Wall scheme Bathroom2 (Nº 16)

Design Project Abu Dhabi

ROYAL STYLE COMPUTER
GRAPHIC DESIGN SERV
+971 45 513 144
2301 office, 23 fl, Tower 1
Boulevard Plaza, Dubai
www.antonovich-design.ae

LUXURY
Antonovich
Architecture & Design
INTERIORS

conventional signes:

- Petrancers Capitone Bianco 10x10 sm - 1656 pt
- Petrancers 800 Italiano Matita Bianco 2,5x40 sm - 88 pt
- Petrancers Capitone Bianco 2x2 sm - 244 pt
- Petrancers Rombo Bombato 20x10 sm - 254 pt
- Petrancers Rombo Liscio Bianco 20x10 sm - 68 pt
- Petrancers Rombo Liscio Bianco 20x10 sm - 48 pt
- Petrancers Capitone Battiscopa Bianco 12x20 sm - 244 pt
- Angolo Battiscopa 2,5X16 Bianco (corner element) - 1 pt



Onyx- 2,55 sq.m.

marble Emperador Light - 4,68 sq.m.

marble Crema Marfil - 0,73 sq.m.

startpoint of tiles layout

Mosaic Sicis Colibri - 0,73 sq.m.

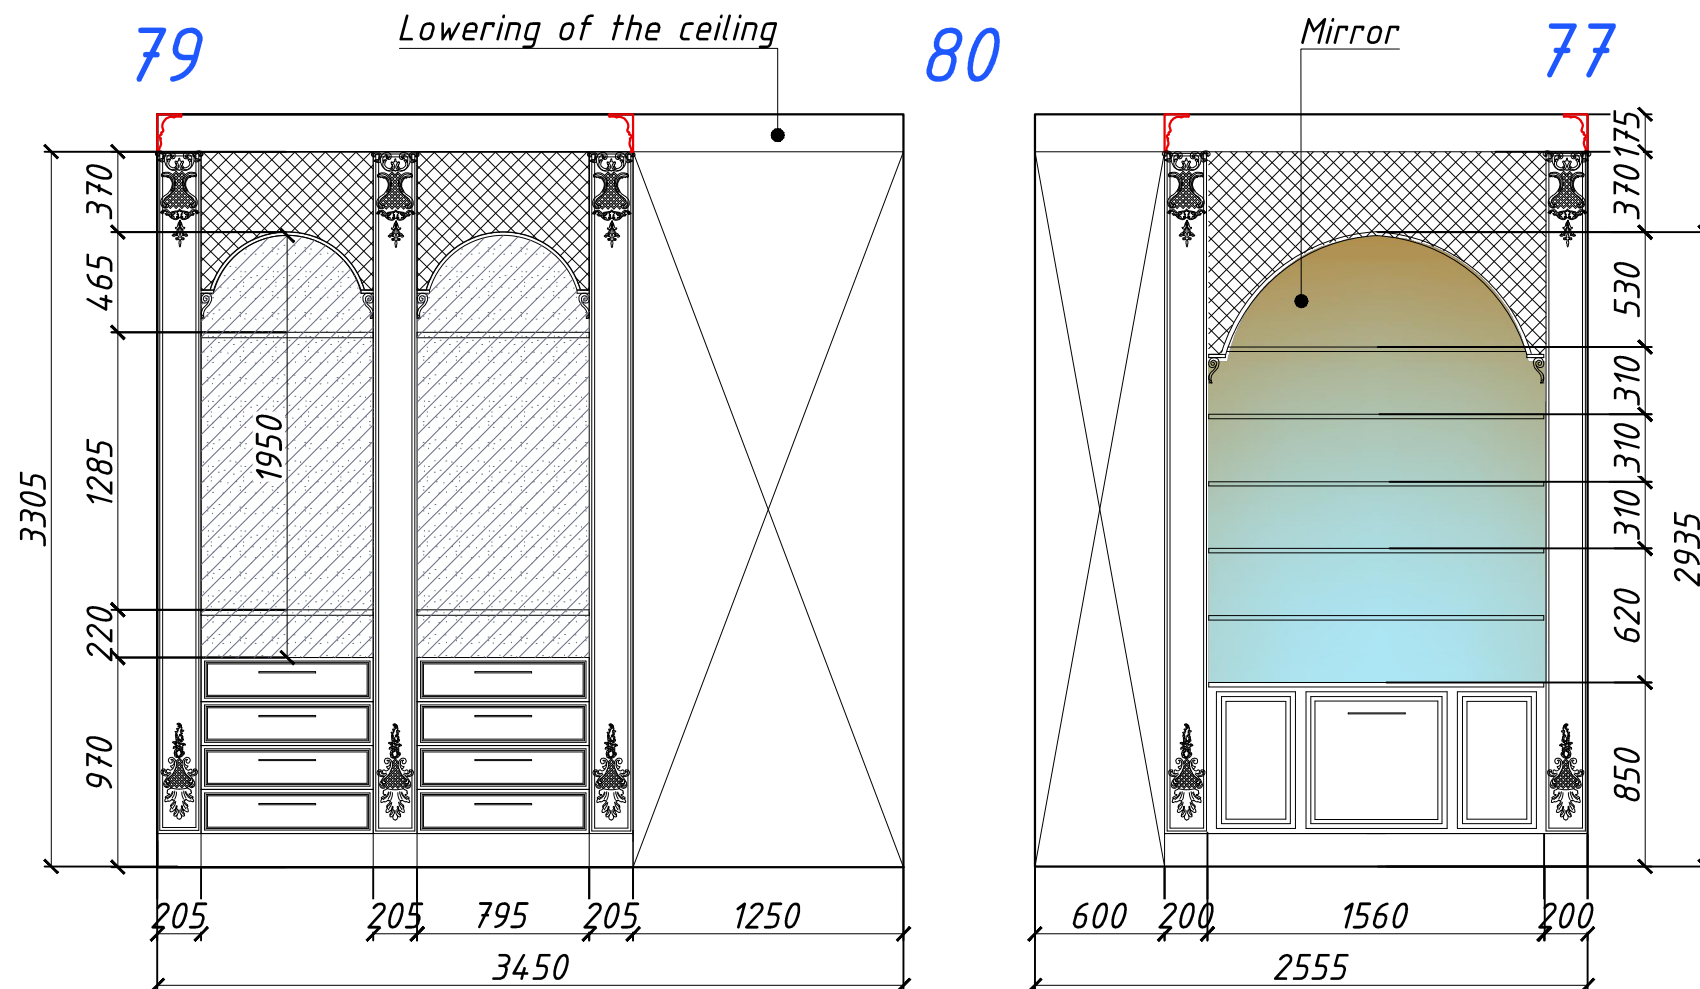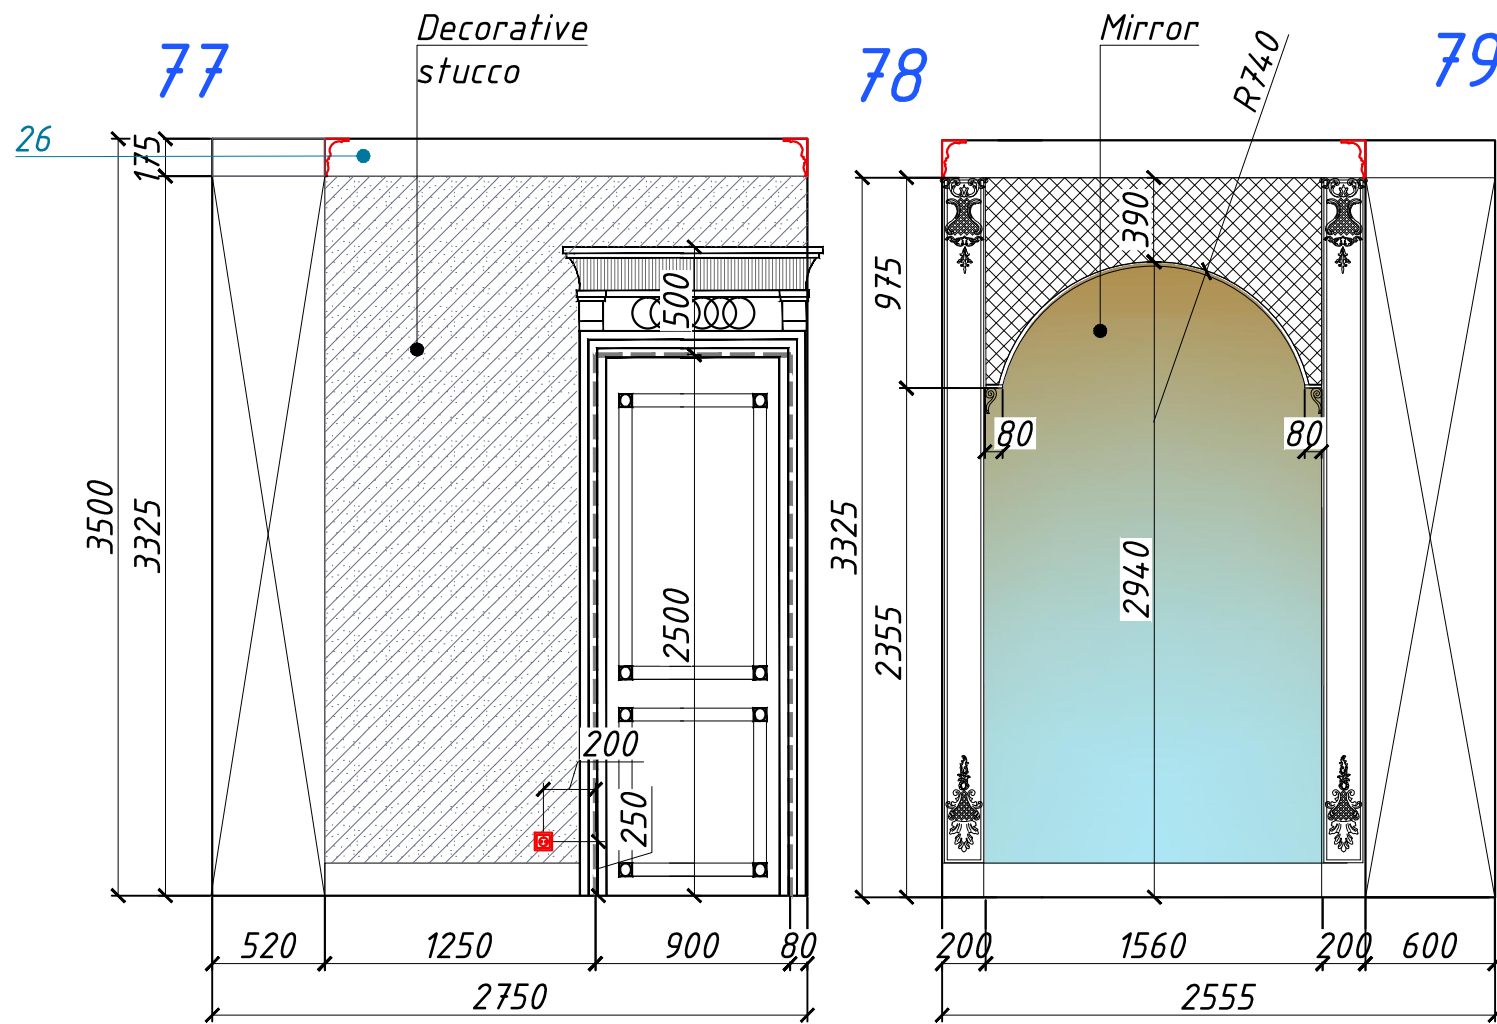

DP - 25
Wall scheme
Dressing room 2 (№8)

LUXURY ANTONOVICH DESIGN

Wall scheme
Dressing room 2 (№8)

Page
DP-25

LUXURY
Antonovich
Architecture & Design
INTERIORS

ROYAL STYLE COMPUTER
GRAPHIC DESIGN SERV
+971 45 513 144
2301 office, 23 fl, Tower 1
Boulevard Plaza, Dubai
www.antonovich-design.ae


Design
Project
Abu
Dhabi

№	Section scheme	Material	Amount, l.m.
26		gypsum molding, "Petershof" T24	4,0 l.m.

conventional signes:

	decorative stucco Oikos Ottocento AN919 - 4,00 sq.m.
	Mirror - 7,00 sq.m.

Note:
1. All dimintions specify locally.

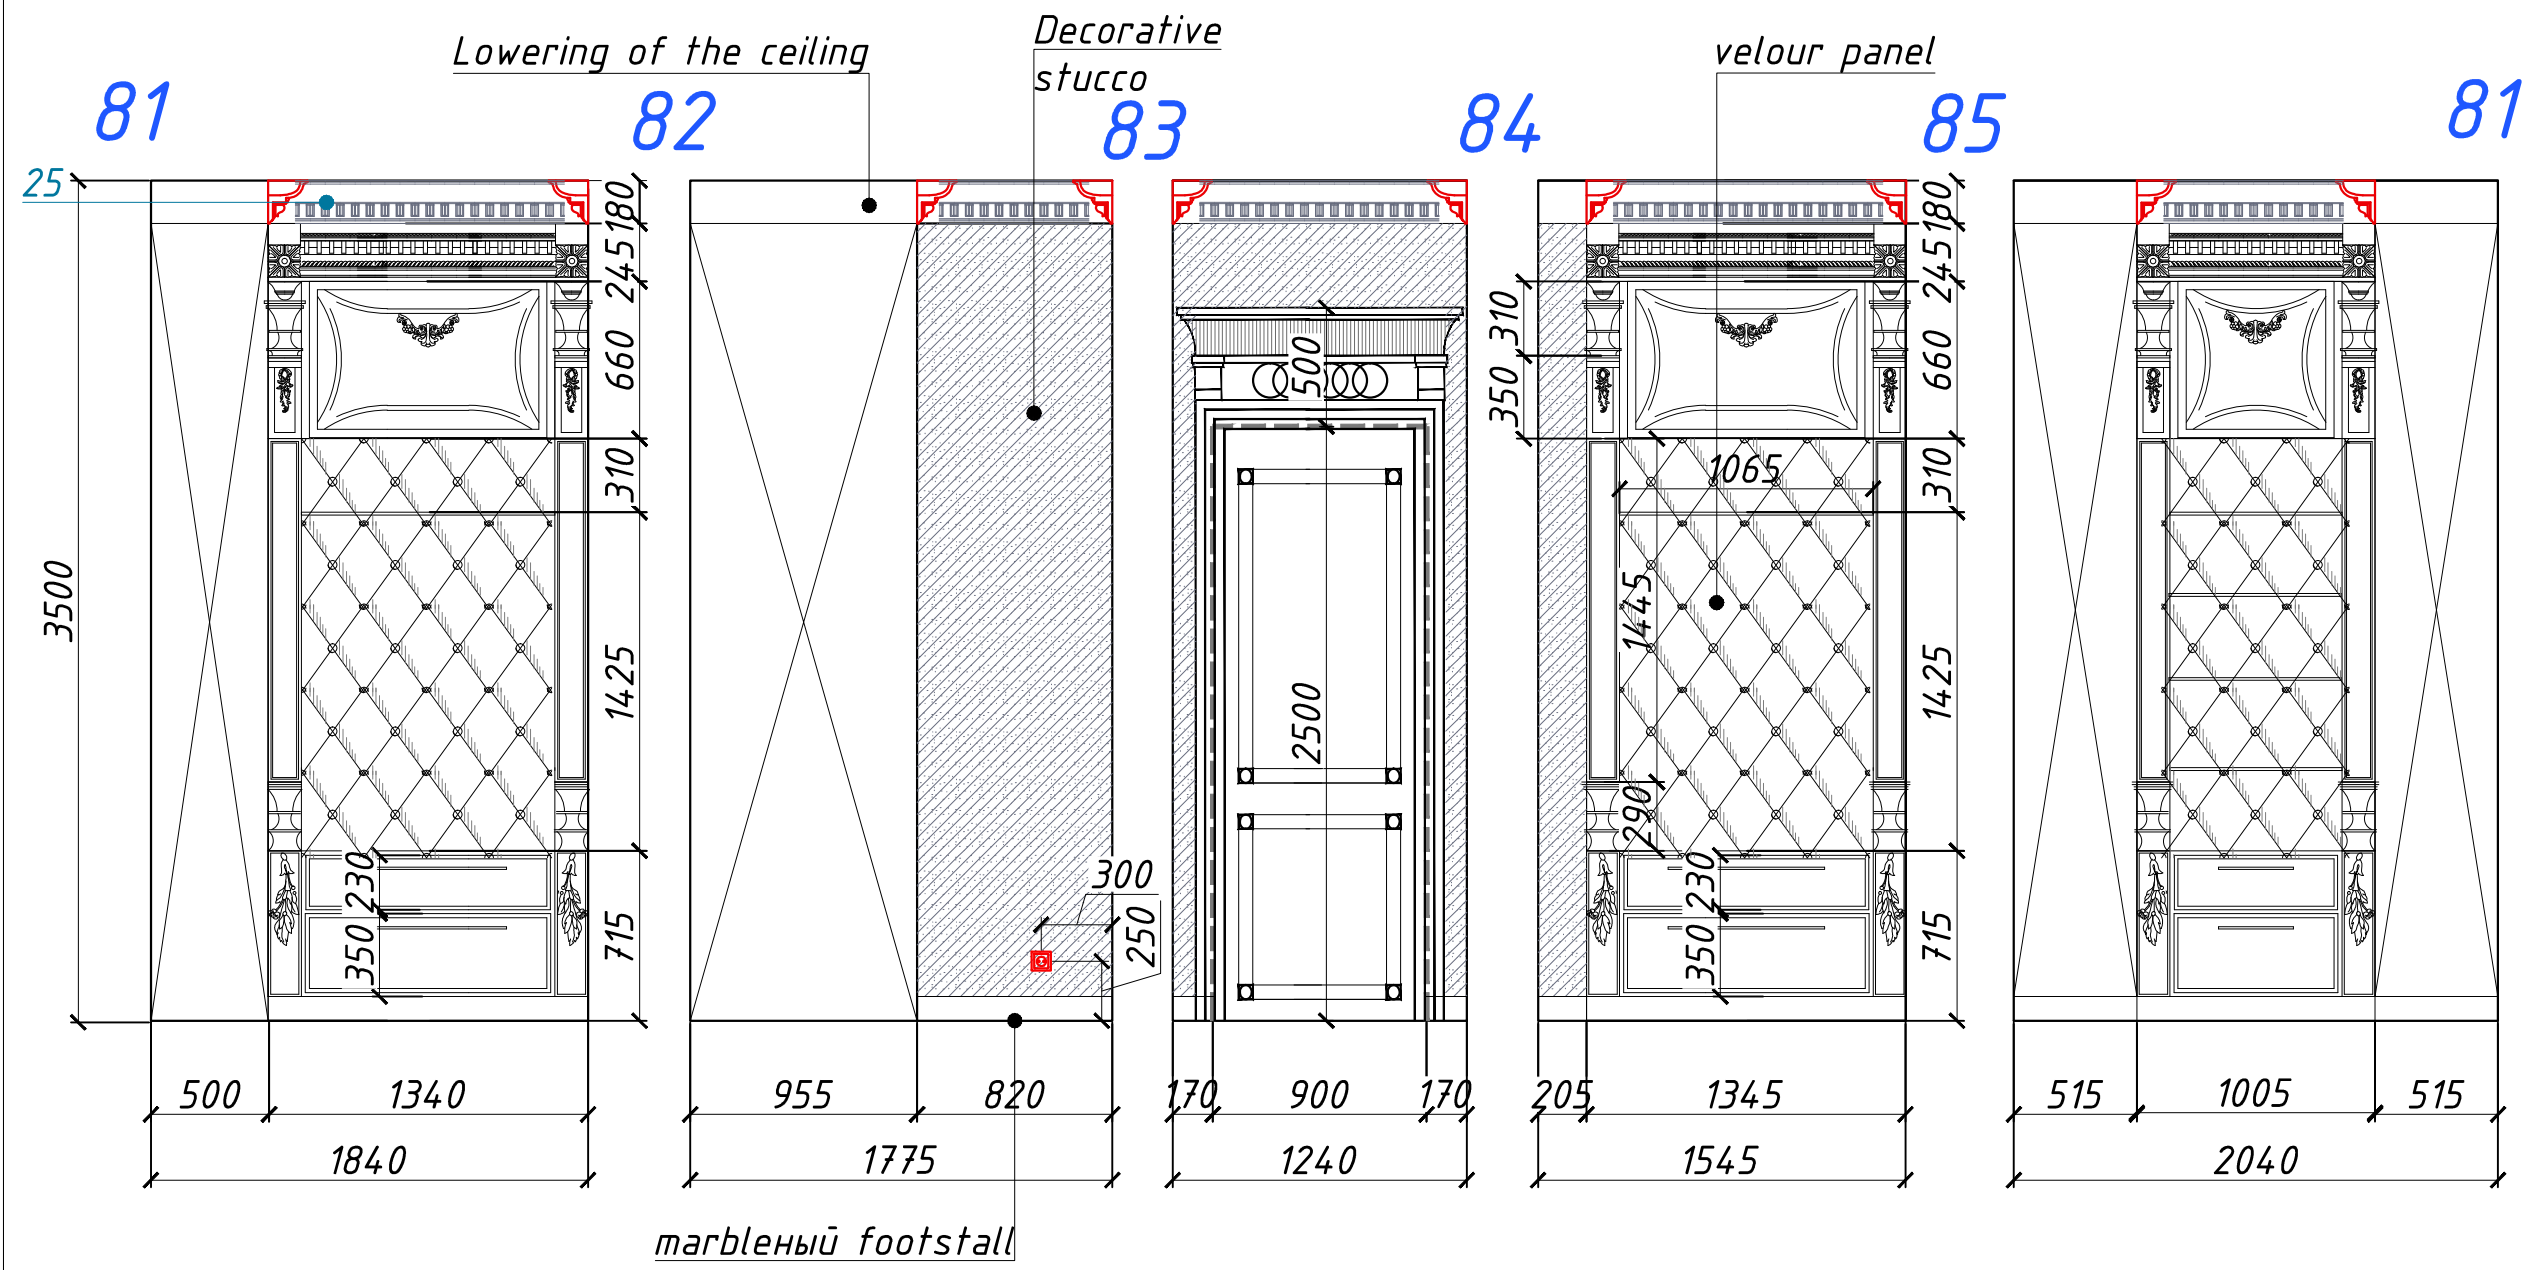

DP - 26
Wall scheme
Dressing room (№15)

LUXURY ANTONOVICH DESIGN

PageDP-26

Wall schemeDressing room (№15)

Design ProjectAbu Dhabi

№	Section scheme	Material	Amount, l.m.
25		gypsum molding, "Peterhof" T136	1,90 l.m.

conventional signes:

decorative stucco
Oikos Ottocento AN919
- 4,50 sq.m.


velour panel - 5,30 sq.m.






ROYAL STYLE COMPUTER
GRAPHIC DESIGN SERV
+971 45 513 144
2301 office, 23 fl, Tower 1
Boulevard Plaza, Dubai
www.antonovich-design.ae

LUXURY

Antonovich

Architecture & Design
INTERIORS

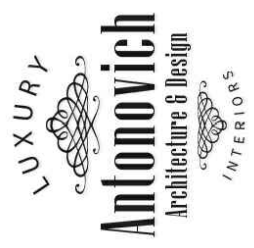Note:
1. All dimentions specify locally.

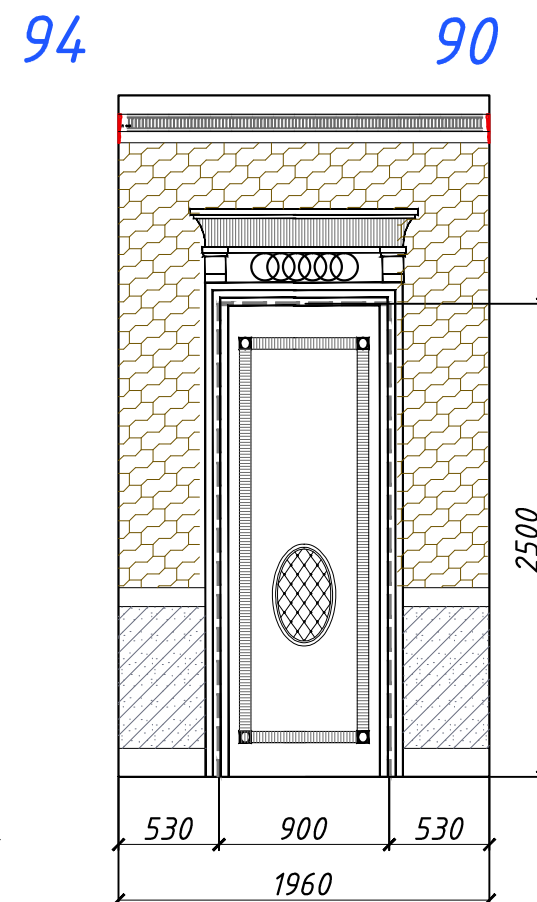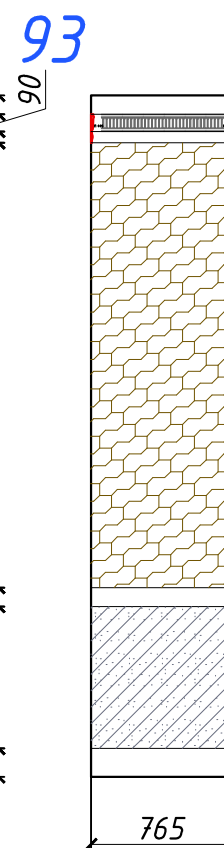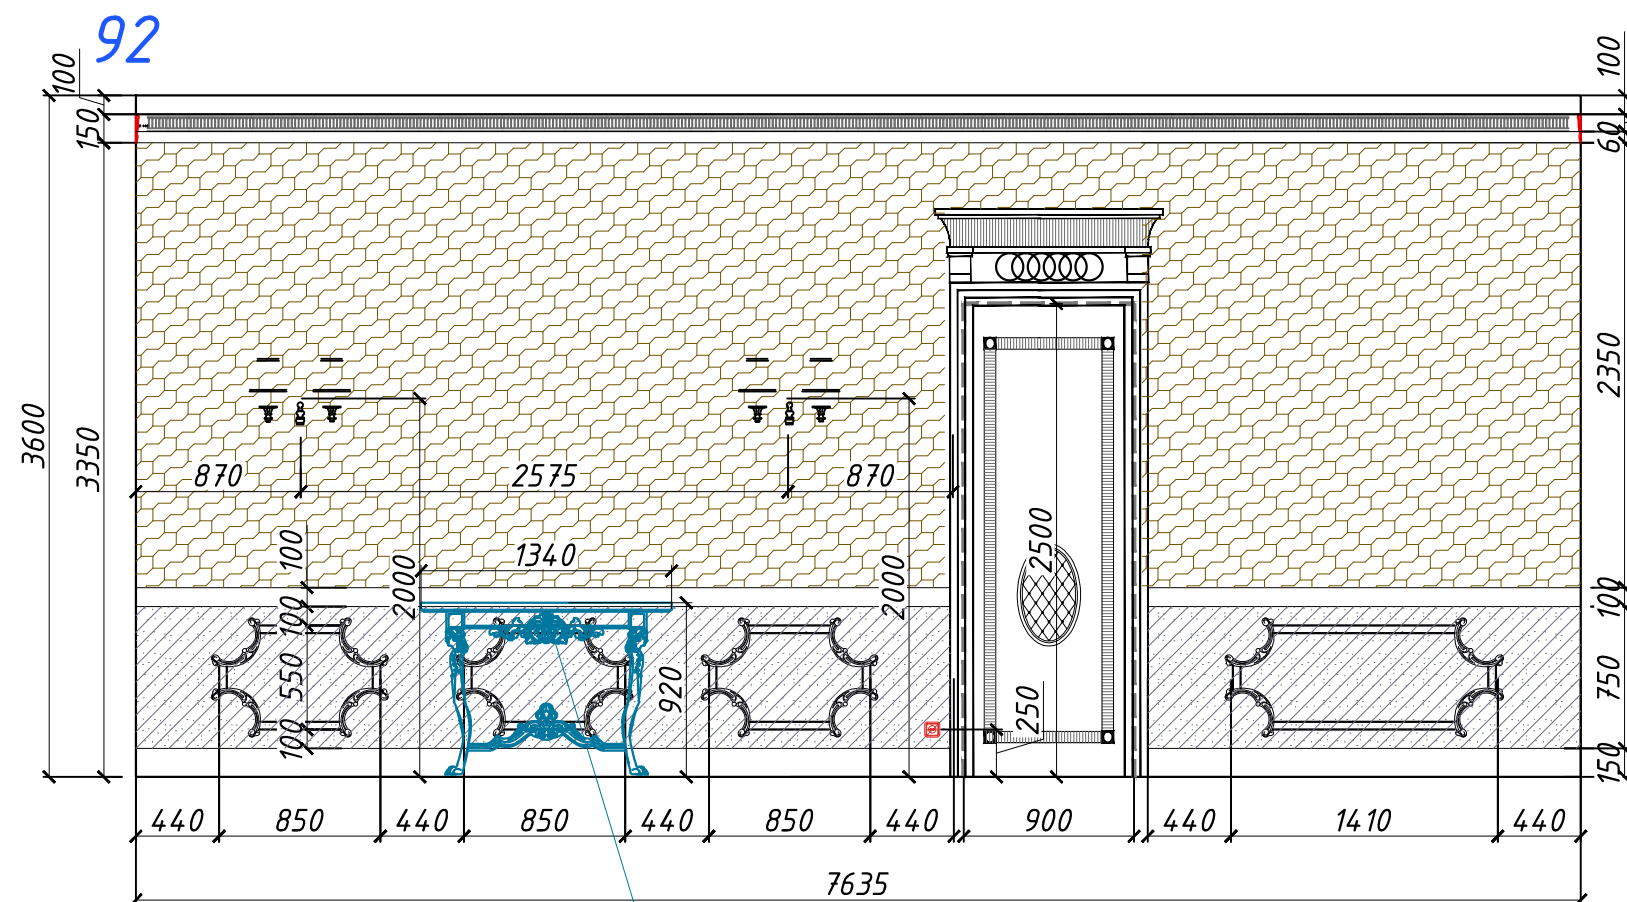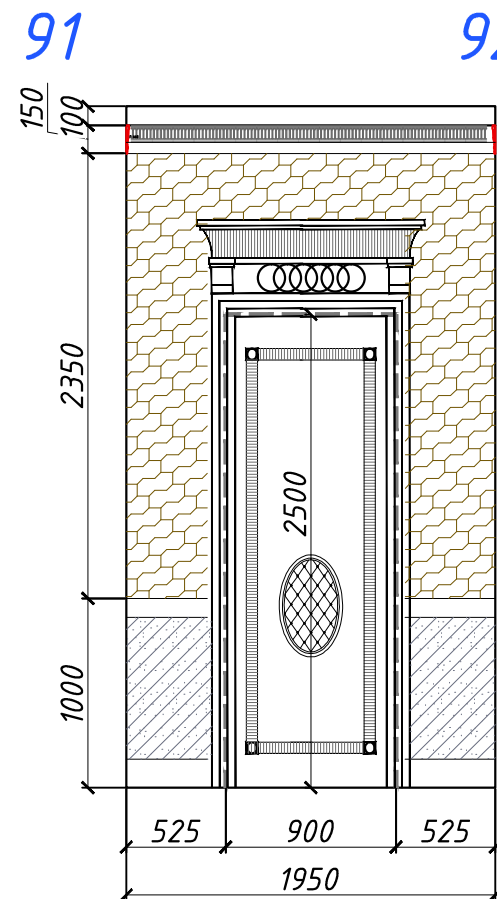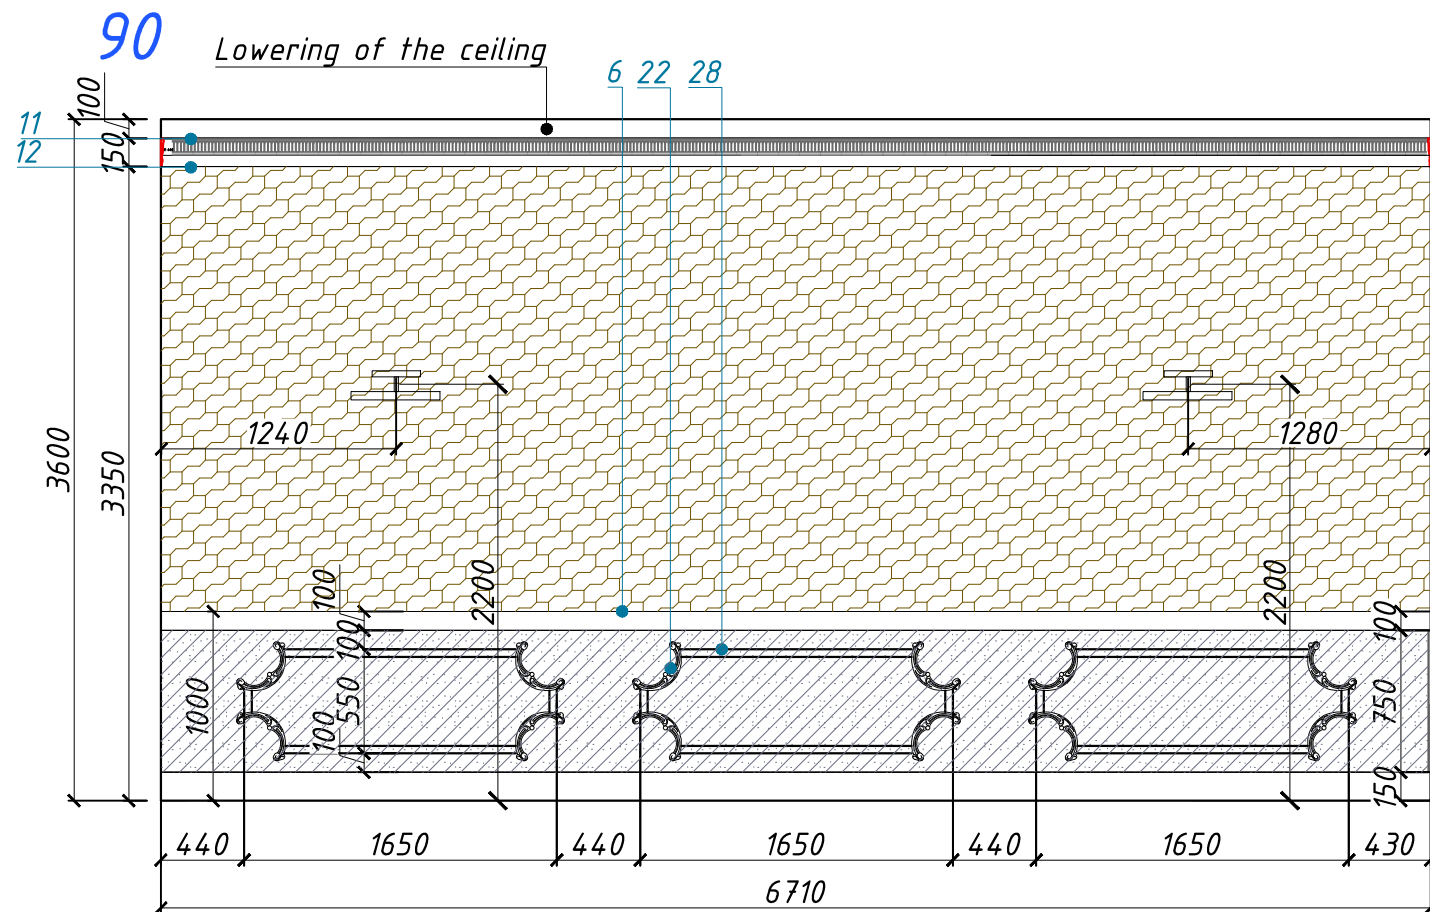

Console table Volpi - Boemia 1145
- Living Area 3018
L.1340 W.500 H.920

DP - 28
Wall scheme
Hall 3 (№17)

LUXURY ANTONOVICH DESIGN

Wall scheme
Hall 3 (№17)

Page
DP-28

Design
Project
Abu
Dhabi

ROYAL STYLE COMPUTER
GRAPHIC DESIGN SERV
+971 45 513 144
2301 office, 23 fl, Tower 1
Boulevard Plaza, Dubai
www.antonovich-design.ae

LUXURY
Antonovich
Architecture & Design
INTERIORS






№	Section scheme	Material	Amount, l.m.
11	90	gypsum molding, "Pergot" II 446	14,70 l.m.
12	60	gypsum molding, "Pergot" T5	14,70 l.m.
22	250	Decor gypsum, custom made	24 pt
28	40	gypsum molding, "Pergot" T201	14,50 l.m.
6	30	gypsum molding, custom made	18,4 l.m.

conventional signes:

wallpaper Eijffinger Charm
331209- 38,40 sq.m.

Painting- 12,00 sq.m.

Note:
1. All dimintions specify locally.

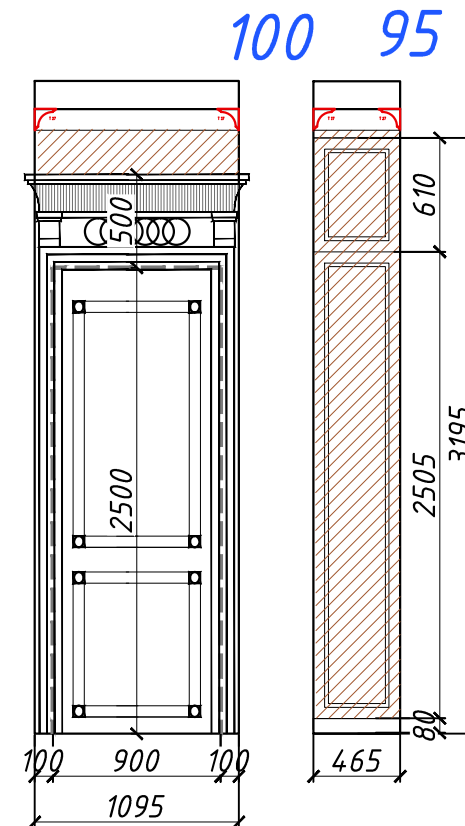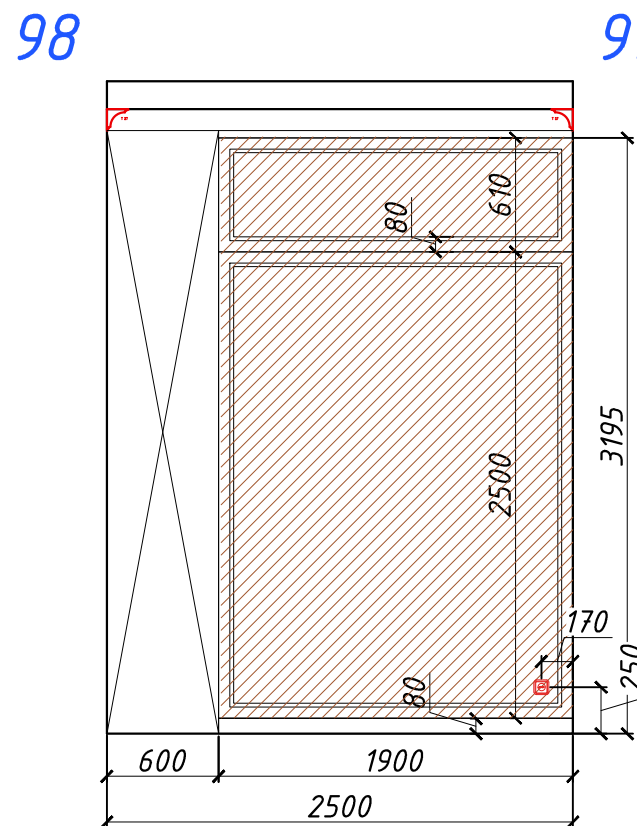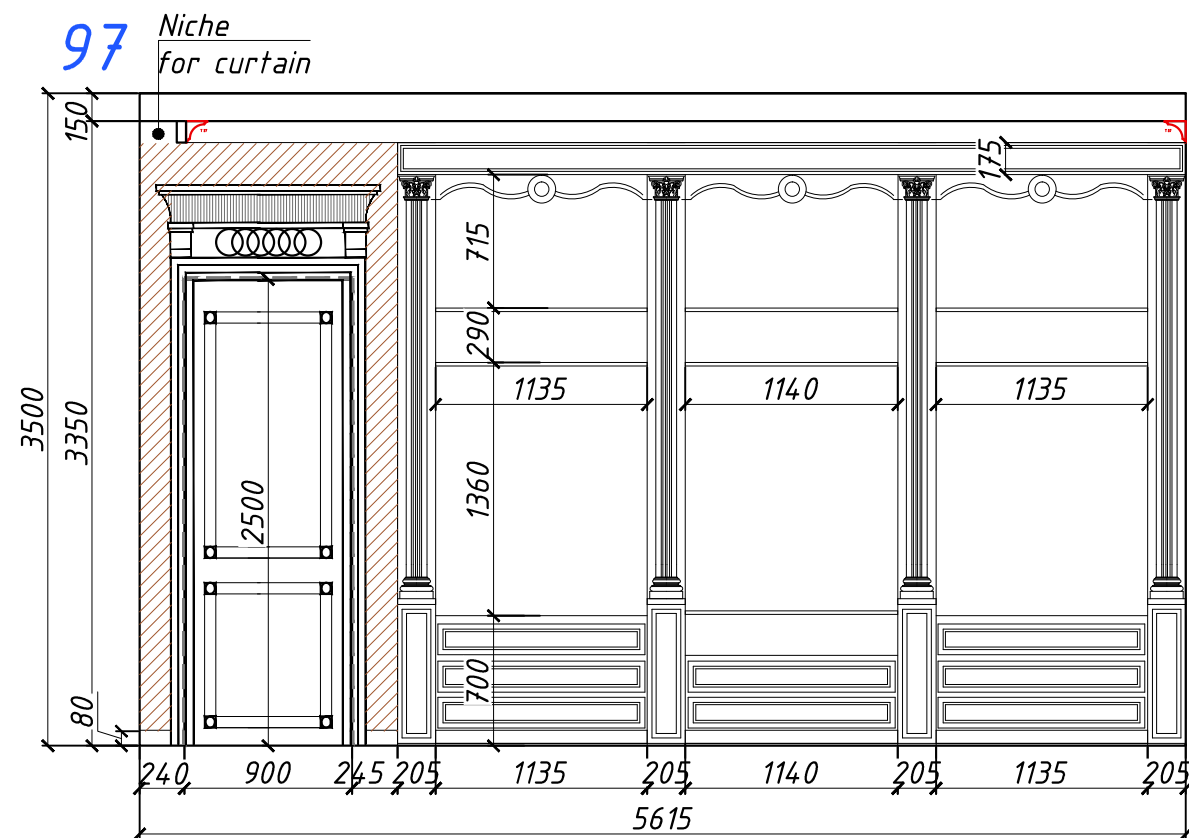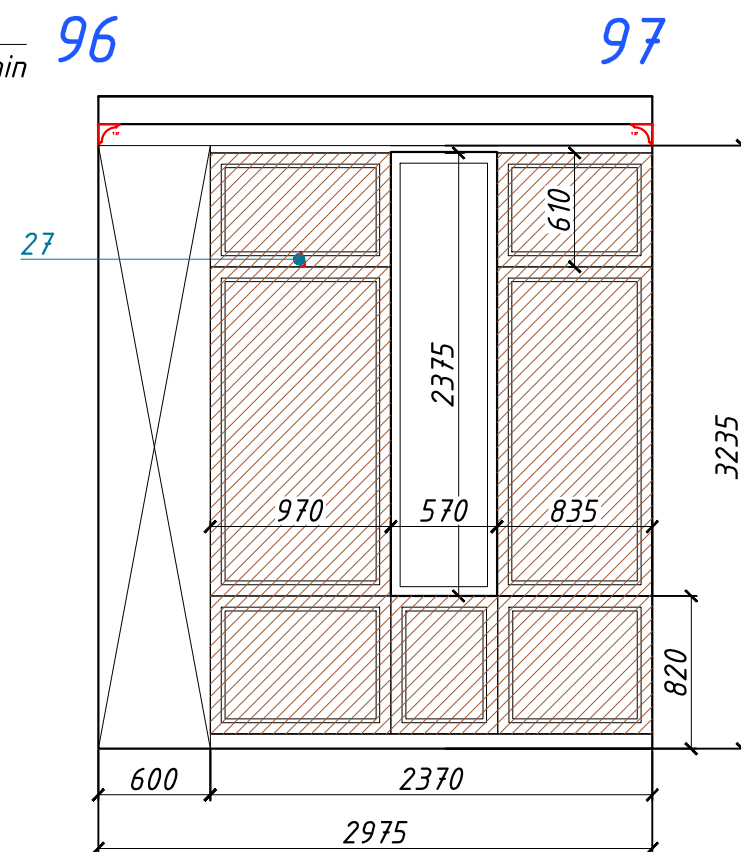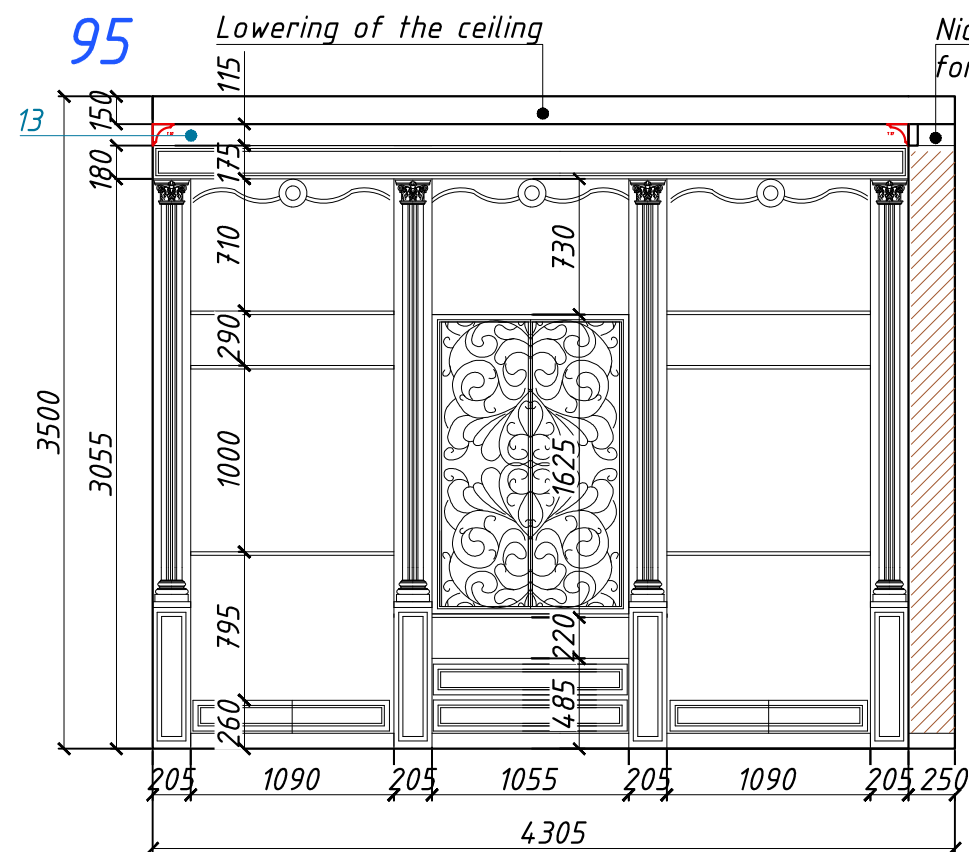

DP - 29
Wall scheme
Dressing room4 (№23)

LUXURY ANTONOVICH DESIGN

Page DP-29
Wall scheme Dressing room4 (№23)

ROYAL STYLE COMPUTER
GRAPHIC DESIGN SERV
+971 45 513 144
2301 office, 23 fl, Tower 1
Boulevard Plaza, Dubai
www.antonovich-design.ae




LUXURY
Antonovich
Architecture & Design
INTERIORS

№	Section scheme	Material	Amount, l.m.
13		gypsum molding, "Peterhof" T27	15,80 l.m.
27		gypsum molding, "Peterhof" T4	48,50 l.m.

conventional signes:

decorative stucco
Oikos Ottocento AN914
- 14,00 sq.m.

Note:
1. All dimintions specify locally.

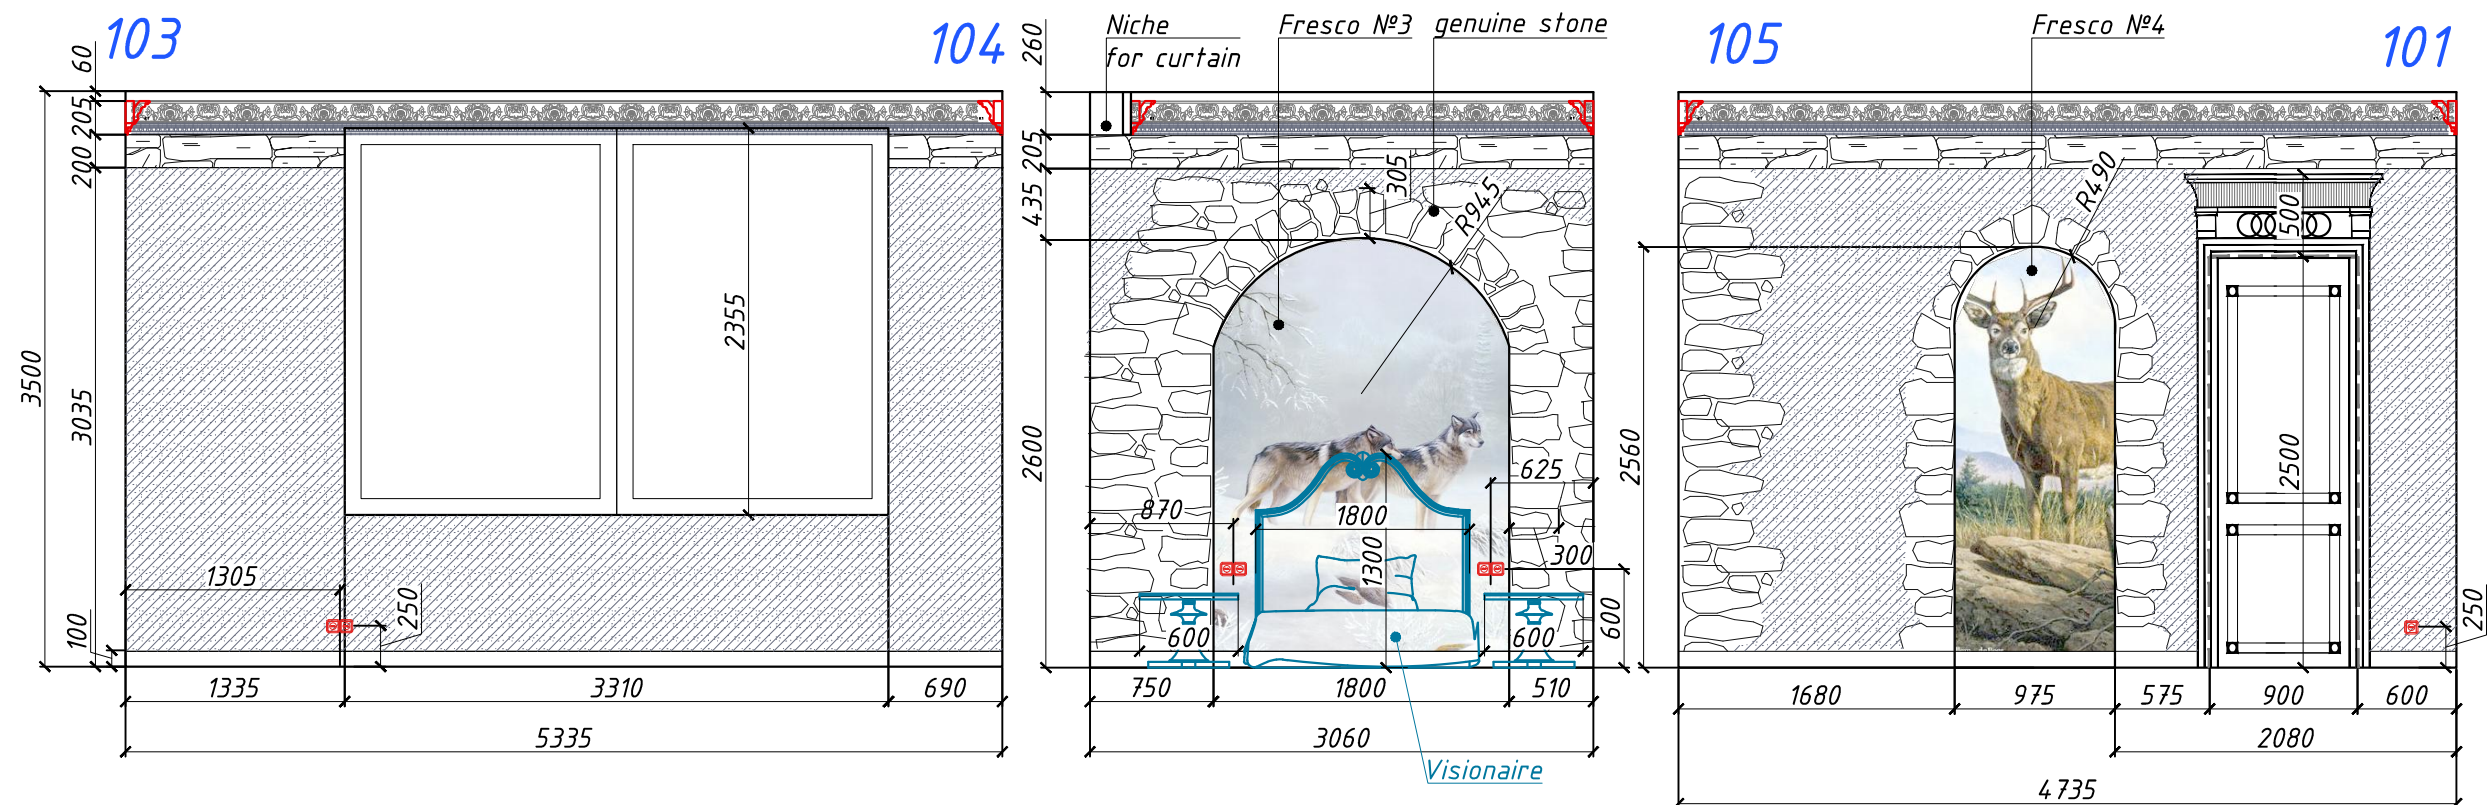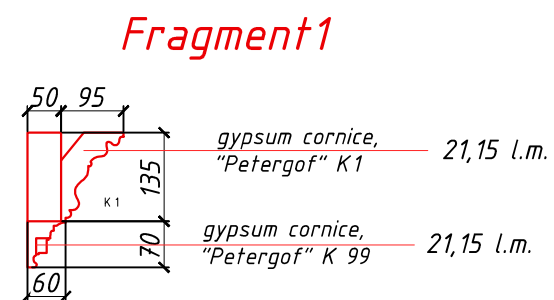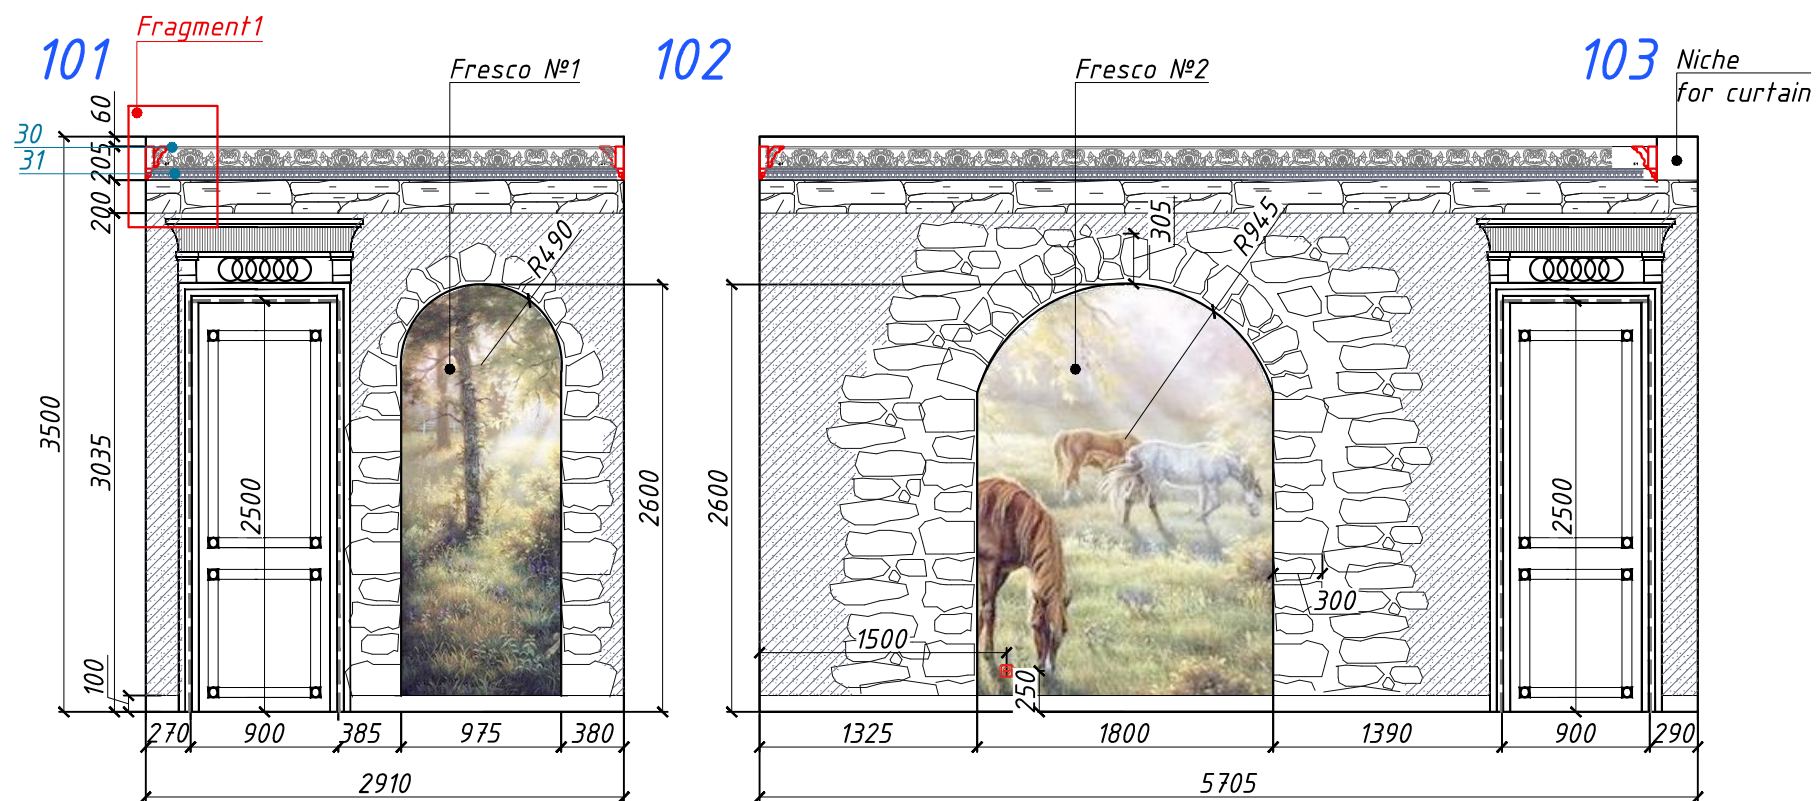

conventional signes:

decorative stucco
Oikos Ottocento AN815
- 21,00 sq.m.

genuine stone
- 10,00 sq.m.

Fresco№1 - 975x2600mm

Fresco№2 - 1800x2600mm

Fresco№3 - 975x2600mm

Fresco№4 - 1800x2600mm

DP - 30
Wall scheme
Boy's bedroom (№21)

Note:
1. All dimentions specify locally.

LUXURY ANTONOVICH DESIGN

Wall scheme
Boy's bedroom (№21)

Page
DP-30


Design
Project

Abu
Dhabi

№	Section scheme	Material	Amount, l.m.
30		gypsum cornice, "Peterhof" K 1	21,15 l.m.
31		gypsum molding, "Peterhof" K 99	21,15 l.m.

LUXURY
Antonovich
Architecture & Design
INTERIORS

ROYAL STYLE COMPUTER
GRAPHIC DESIGN SERV
+971 45 513 144
2301 office, 23 fl, Tower 1
Boulevard Plaza, Dubai
www.antonovich-design.ae

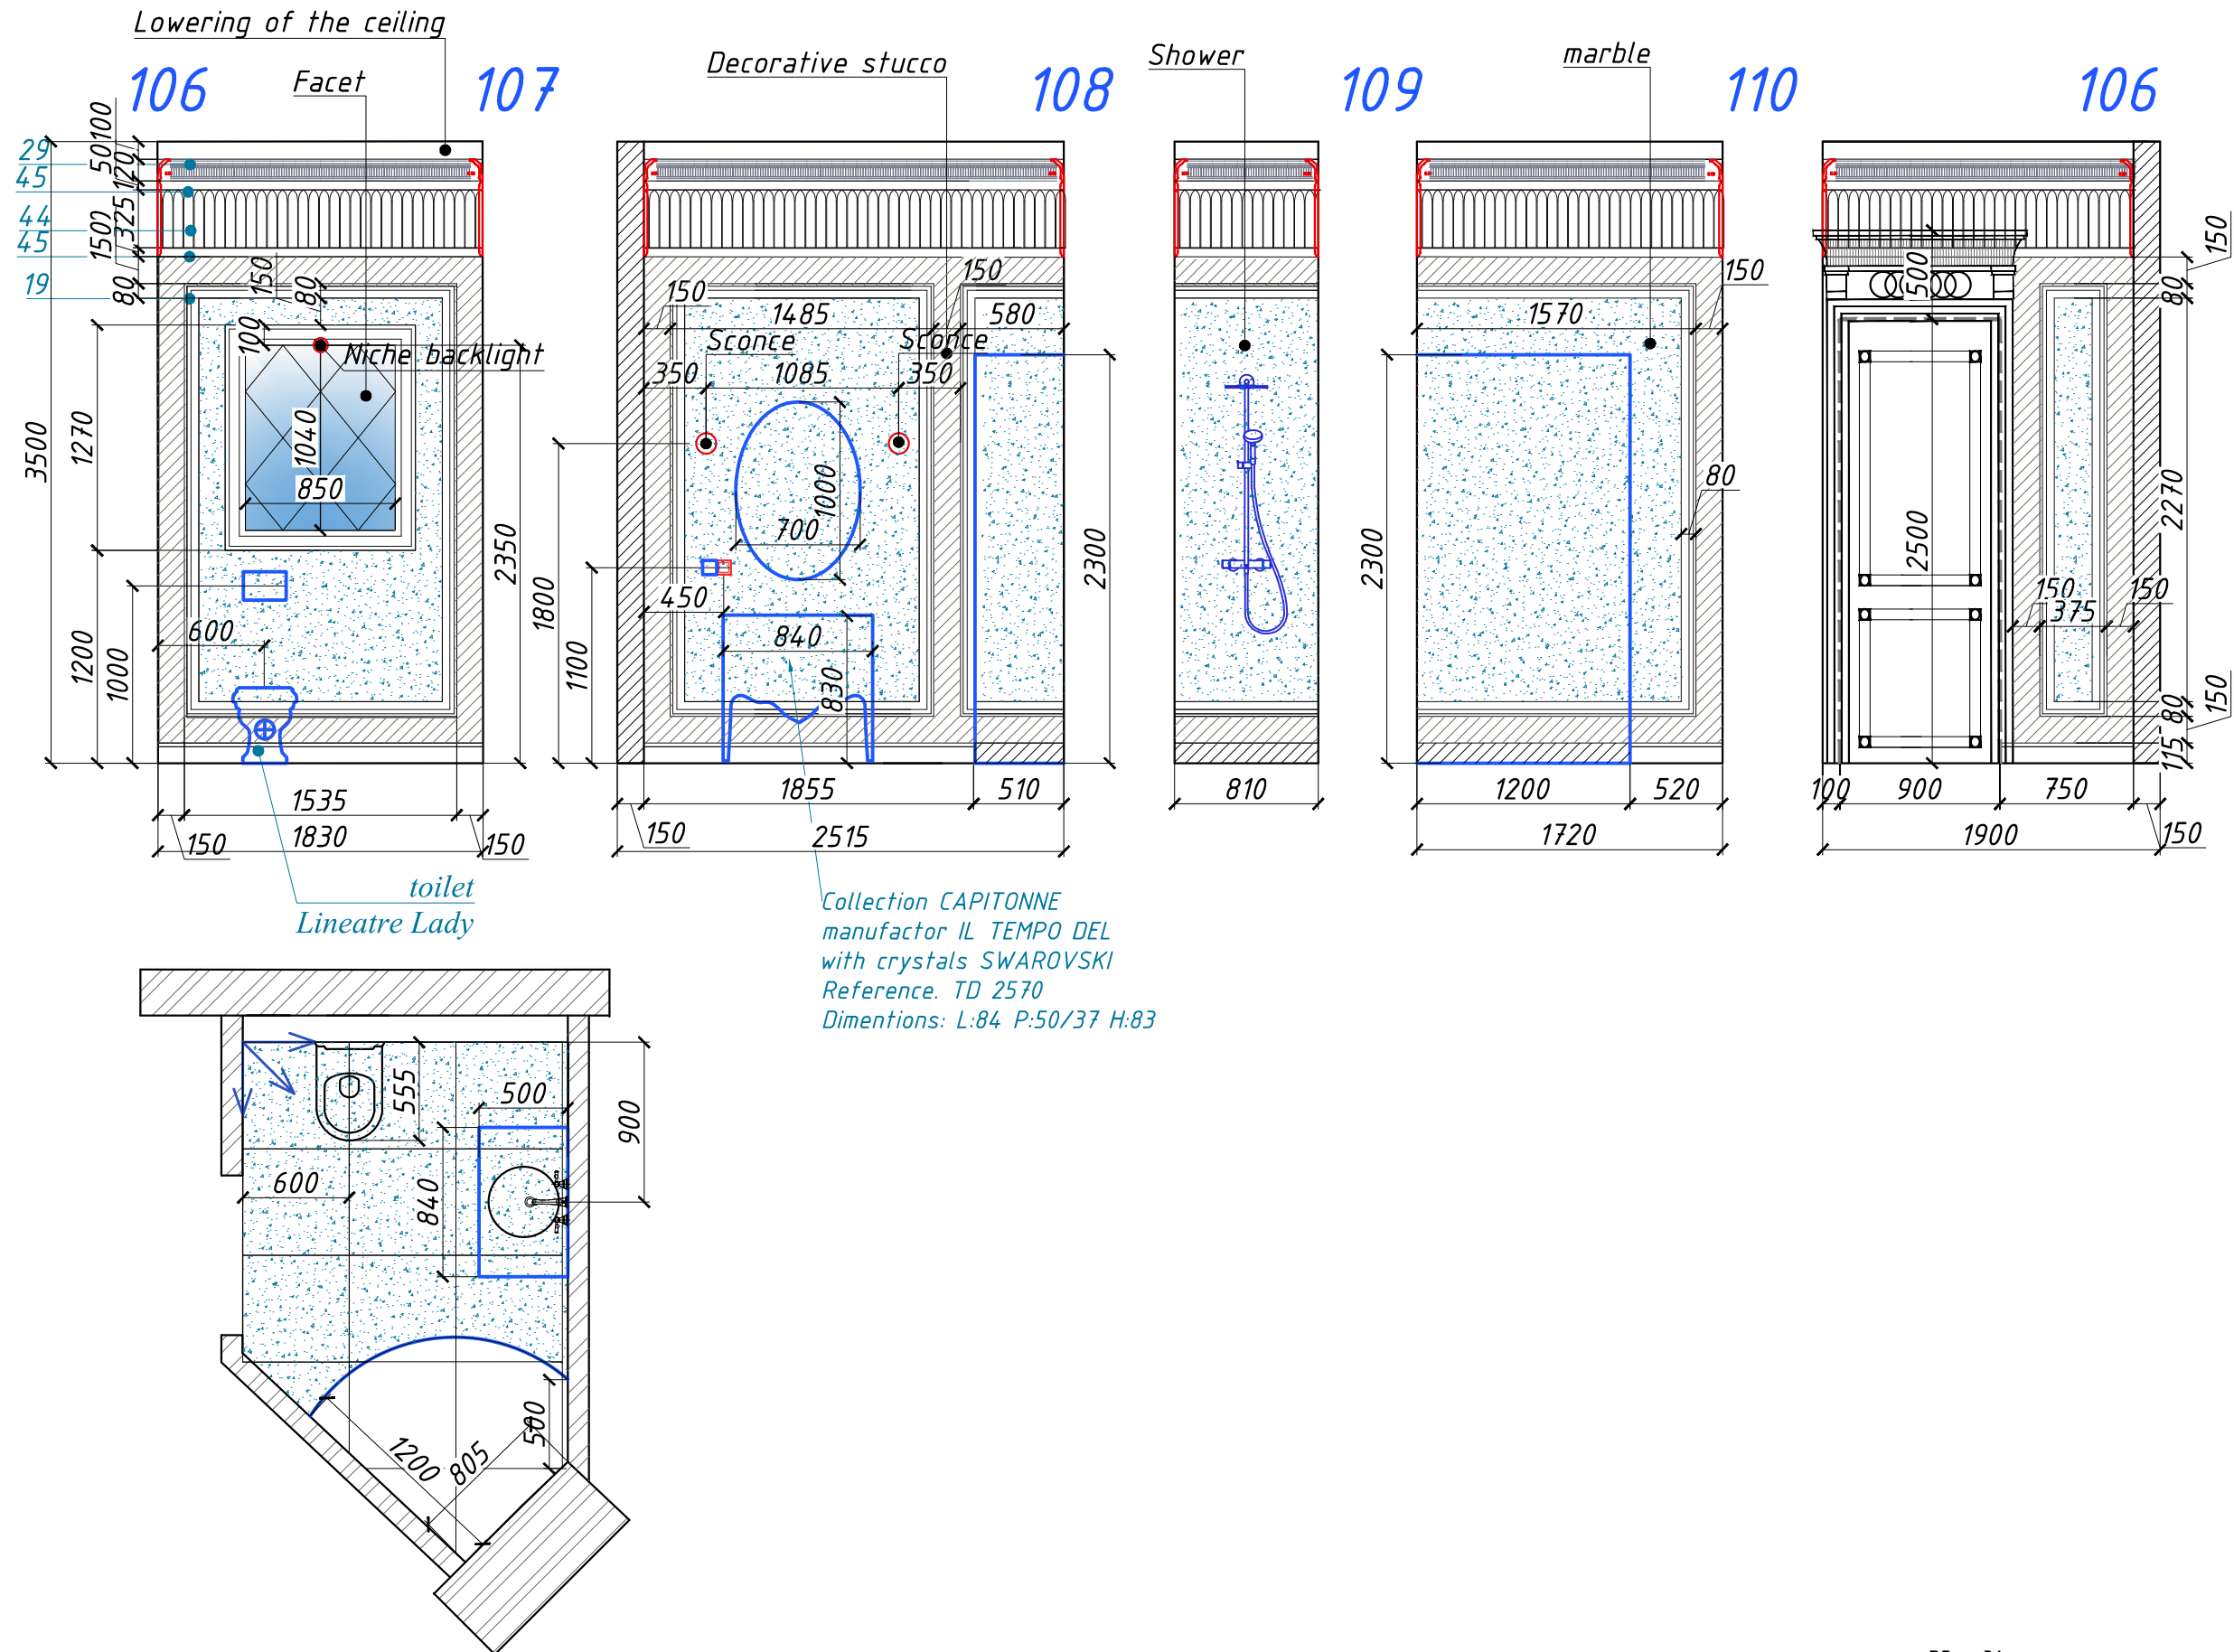

LUXURY ANTONOVICH DESIGN

PageDP-31

Wall schemeBathroom 5 (№14)

Design ProjectAbu Dhabi

ROYAL STYLE COMPUTER
GRAPHIC DESIGN SERV
+971 45 513 144
2301 office, 23 fl, Tower 1
Boulevard Plaza, Dubai
www.antonovich-design.ae

LUXURY
Antonovich
Architecture & Design
INTERIORS

Nº	Section scheme	Material	Amount, l.m.
29		gypsum molding, "Petershof" K33	8,50 l.m.
44		gypsum molding, "Petershof" Ø82	8,50 l.m.
45		gypsum molding, "Petershof" T49	17,0 l.m.
46		gypsum molding, "Petershof" T71	32,0 l.m.
19		gypsum molding, "Petershof" T220	1,40 l.m.

conventional signs:

marble Louise blue- 11,40 sq.m.
+3,30 sq.m.Floor

marble Crema Marfil-
1,20 Floor of shower cabin

decorative stucco
Oikos Ottocento AN801
- 5,00 sq.m.






startpoint of tiles layout

Facet - 0,90 sq.m.

Note:

1. All dimentions specify locally.
2. Amount of marble without trimming
and joints

DP - 31
Wall scheme
Bathroom 5 (№14)

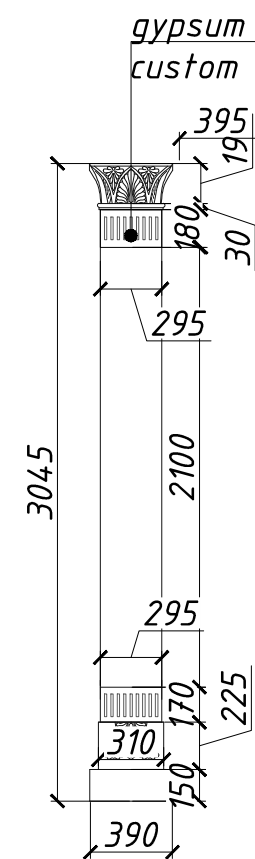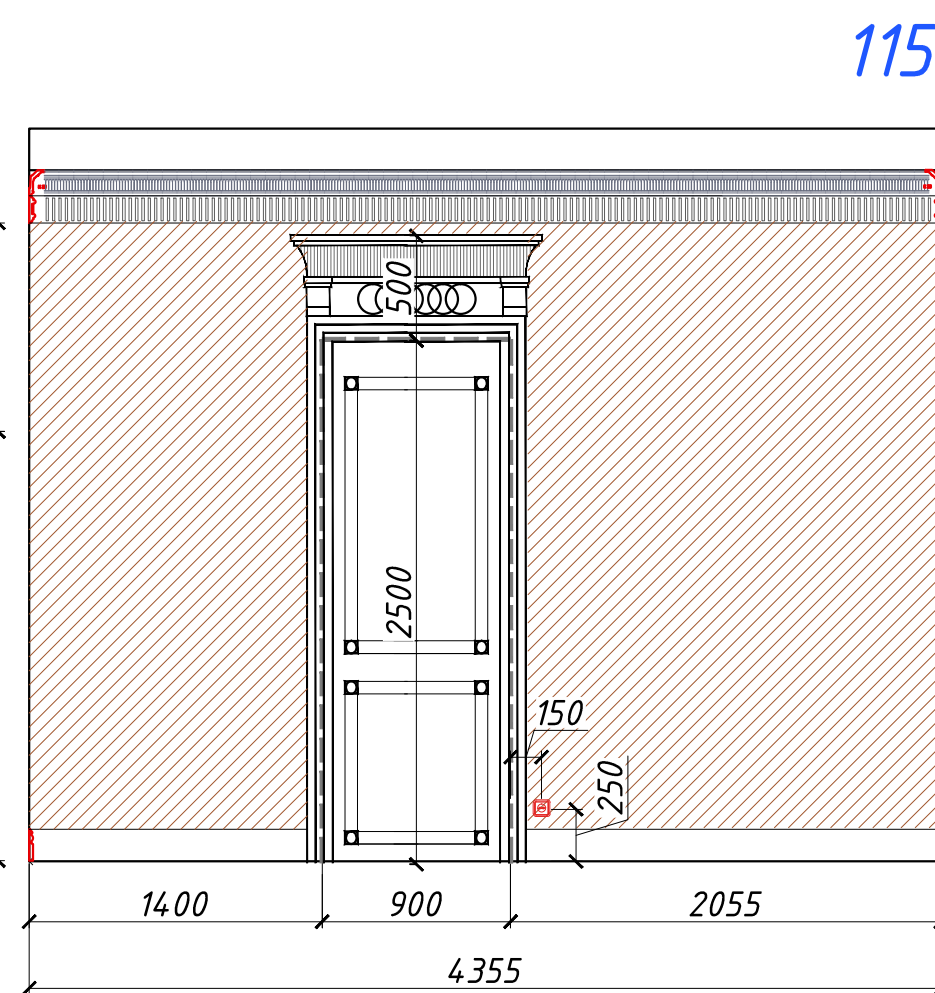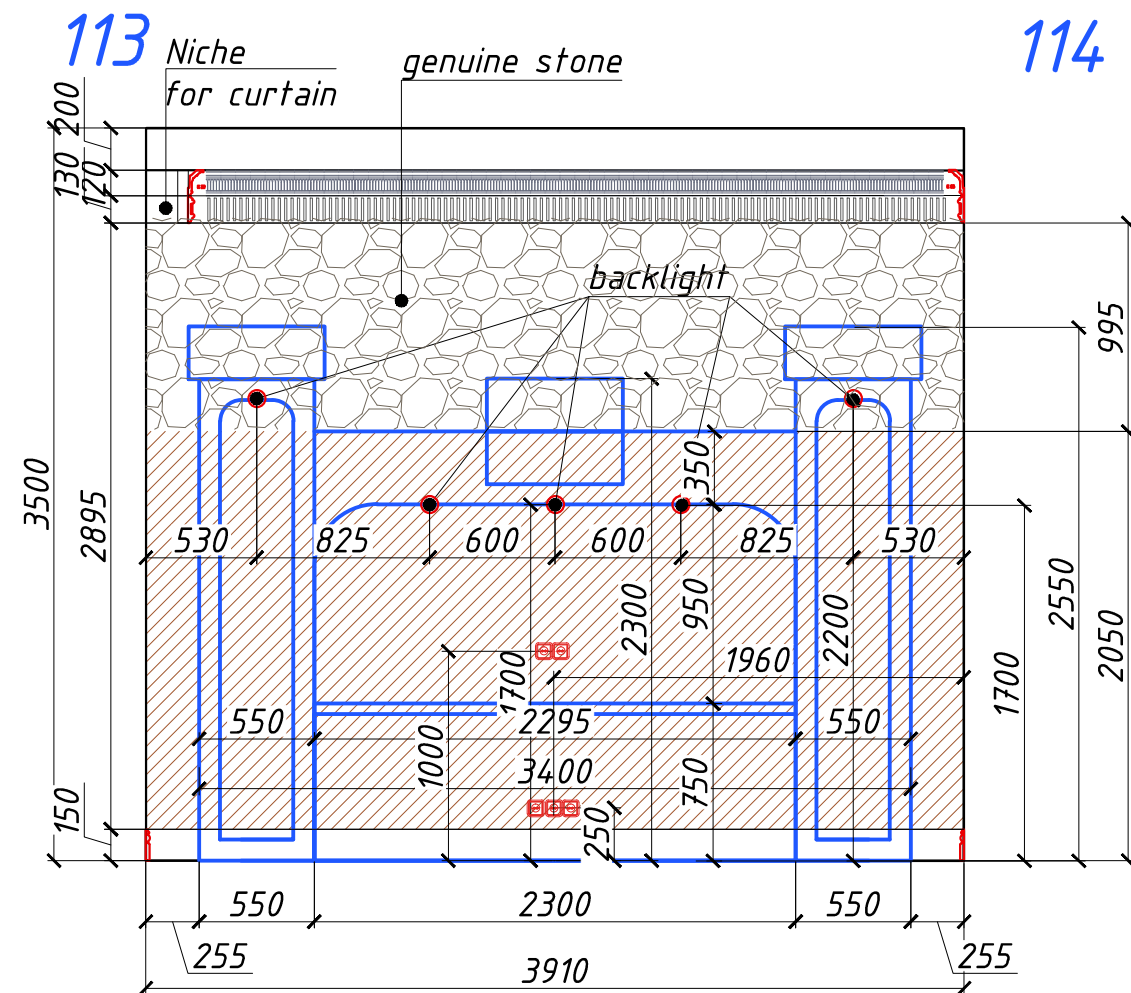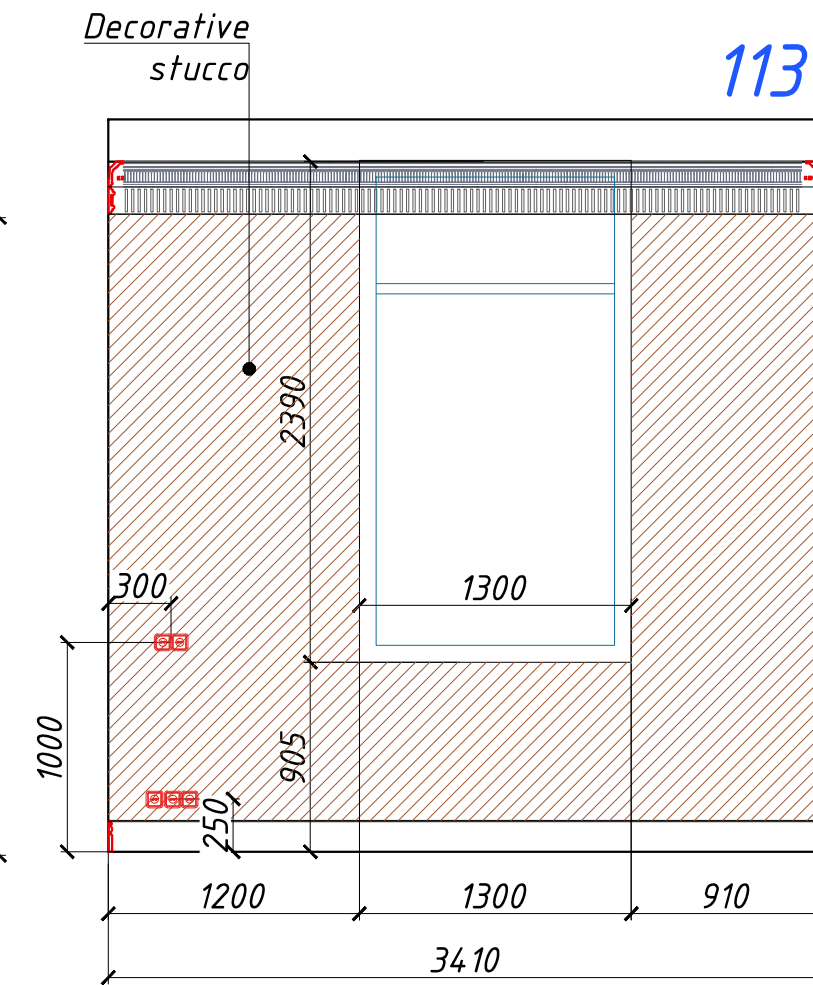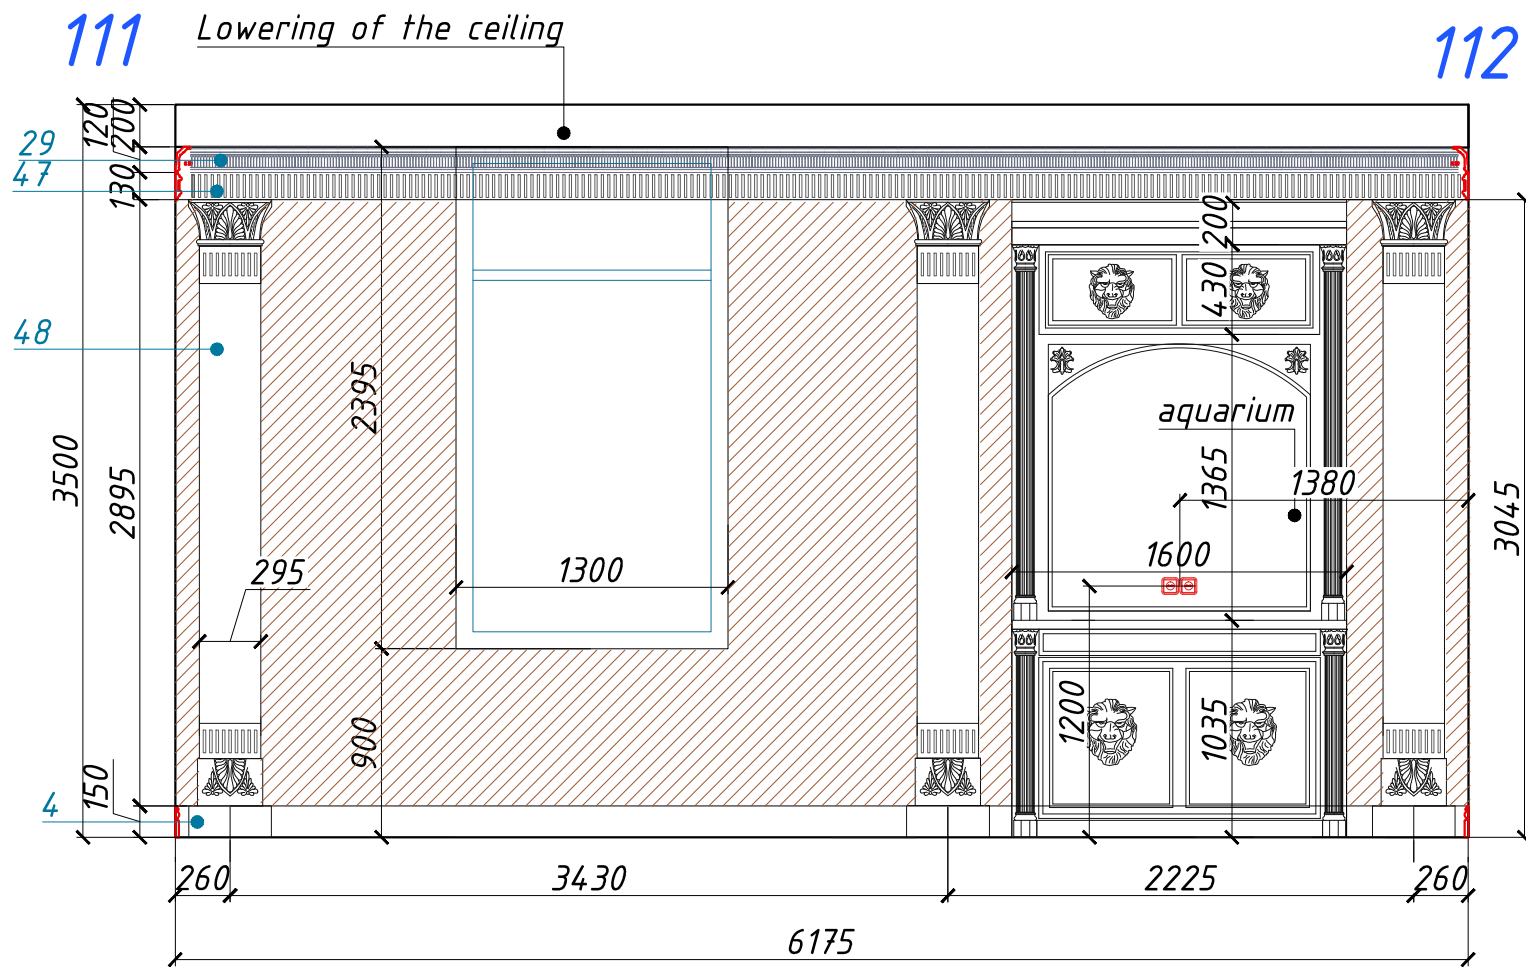

№	Section scheme	Material	Amount, l.m.
29		gypsum molding, "Peterhof" K 33	40,00 l.m.
47		gypsum molding, "Peterhof" φ 132	40,00 l.m.
48		gypsum column, custom made	8pt
19		gypsum molding, "Peterhof" T 220	11,60 l.m.
4		gypsum footstall, custom made	

conventional signs:

decorative stucco Oikos Ottocento AN815 - 54,00 sq.m.

genuine stone - 8,50 sq.m.

Fresco№1 - 4100x2900mm
Fresco№2 - 2725x2700mm
Fresco№3 - 1400x670mm

Note:
1. All dimentions specify locally.

LUXURY ANTONOVICH DESIGN


Wall scheme Game-room (№10)

Page DP-32

ROYAL STYLE COMPUTER GRAPHIC DESIGN SERV
+971 45 513 144
2301 office, 23 fl, Tower 1
Boulevard Plaza, Dubai
www.antonovich-design.ae

Antonovich
Architecture & Design
INTERIORS

DP - 32
Wall scheme
Game-room (№10)

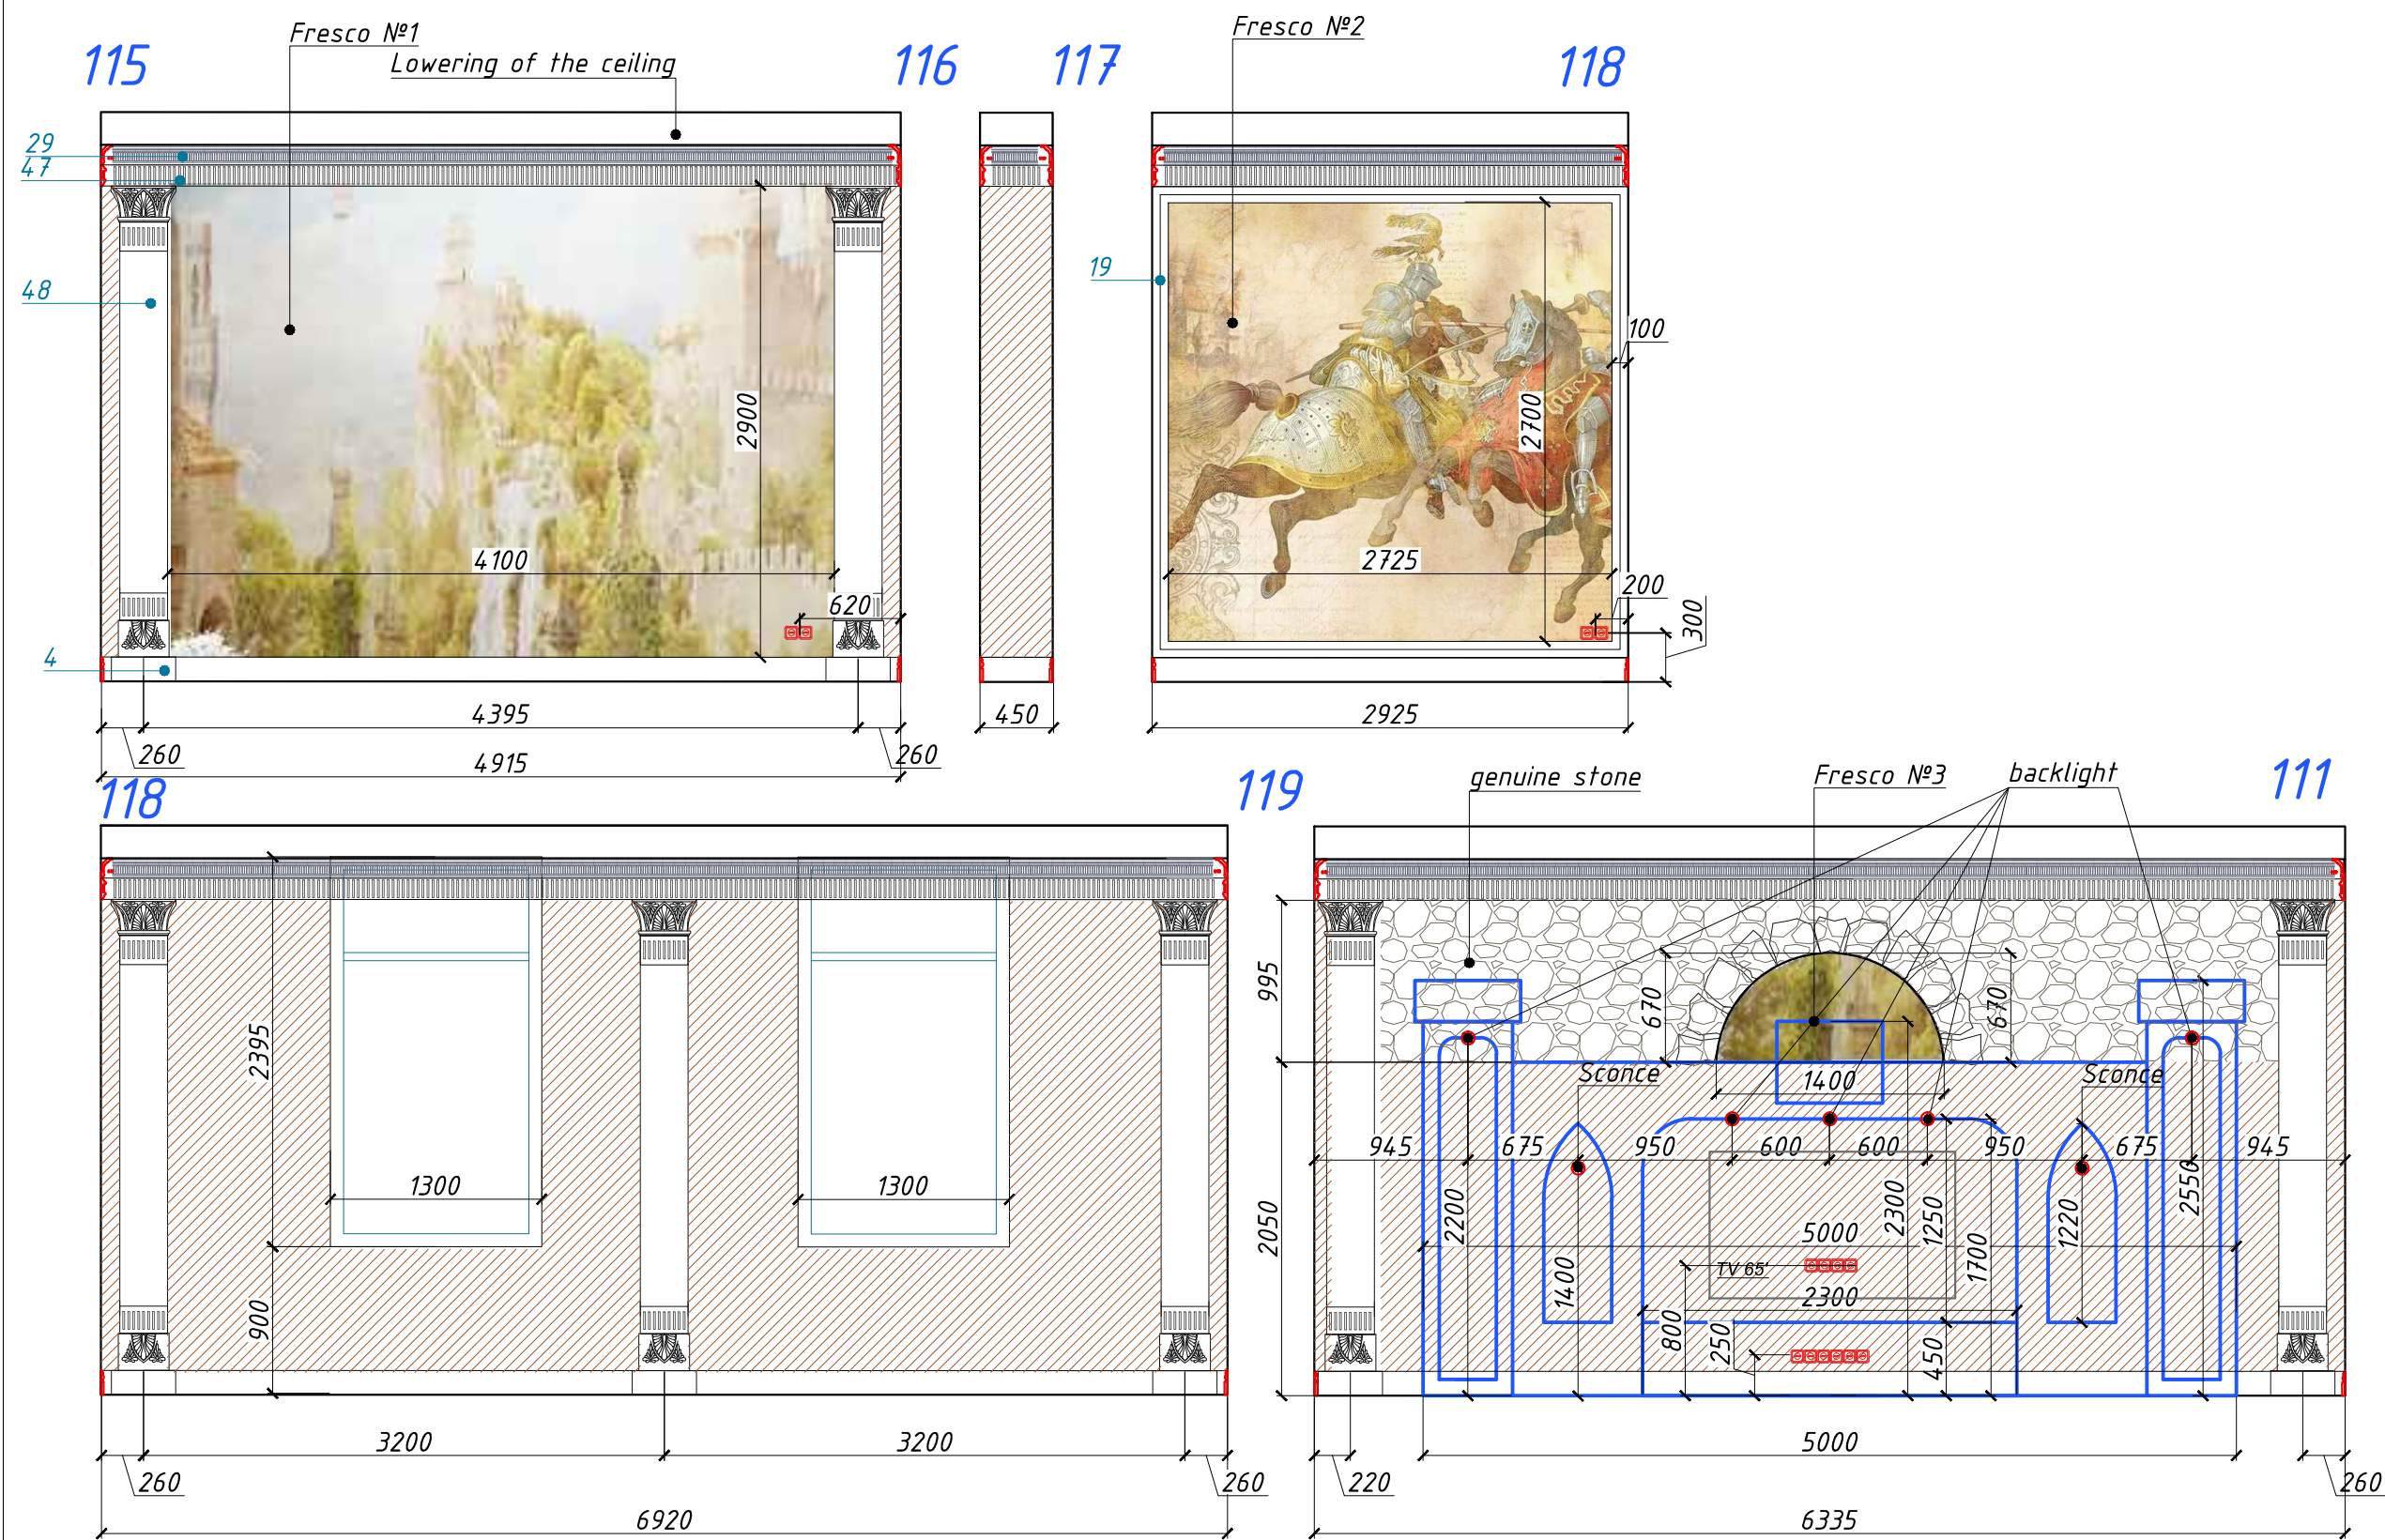

Design Project	Abu Dhabi
----------------	-----------





№	Section scheme	Material	Amount, l.m.
29		gypsum molding, "Peterhof" K33	40,00 l.m.
47		gypsum molding, "Peterhof" φ132	40,00 l.m.
48		gypsum column, custom made	8pt
19		gypsum molding, "Peterhof" T 220	11,60 l.m.
4		gypsum footstall, custom made	

conventional signes:

decorative stucco Oikos Ottocento AN815 - 54,00 sq.m.

genuine stone - 8,50 sq.m.

Fresco№1 - 4100x2900mm
Fresco№2 - 2725x2700mm
Fresco№3 - 1400x670mm

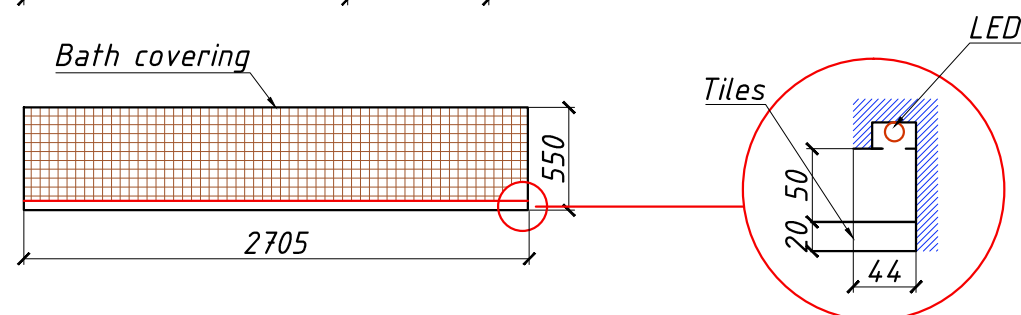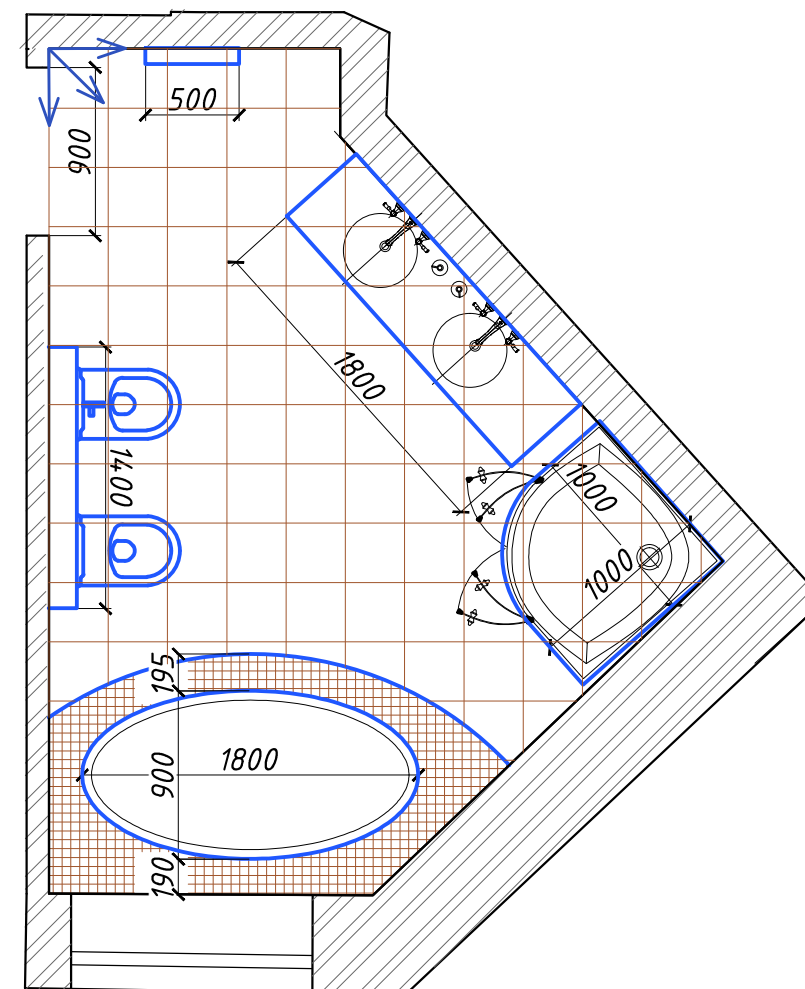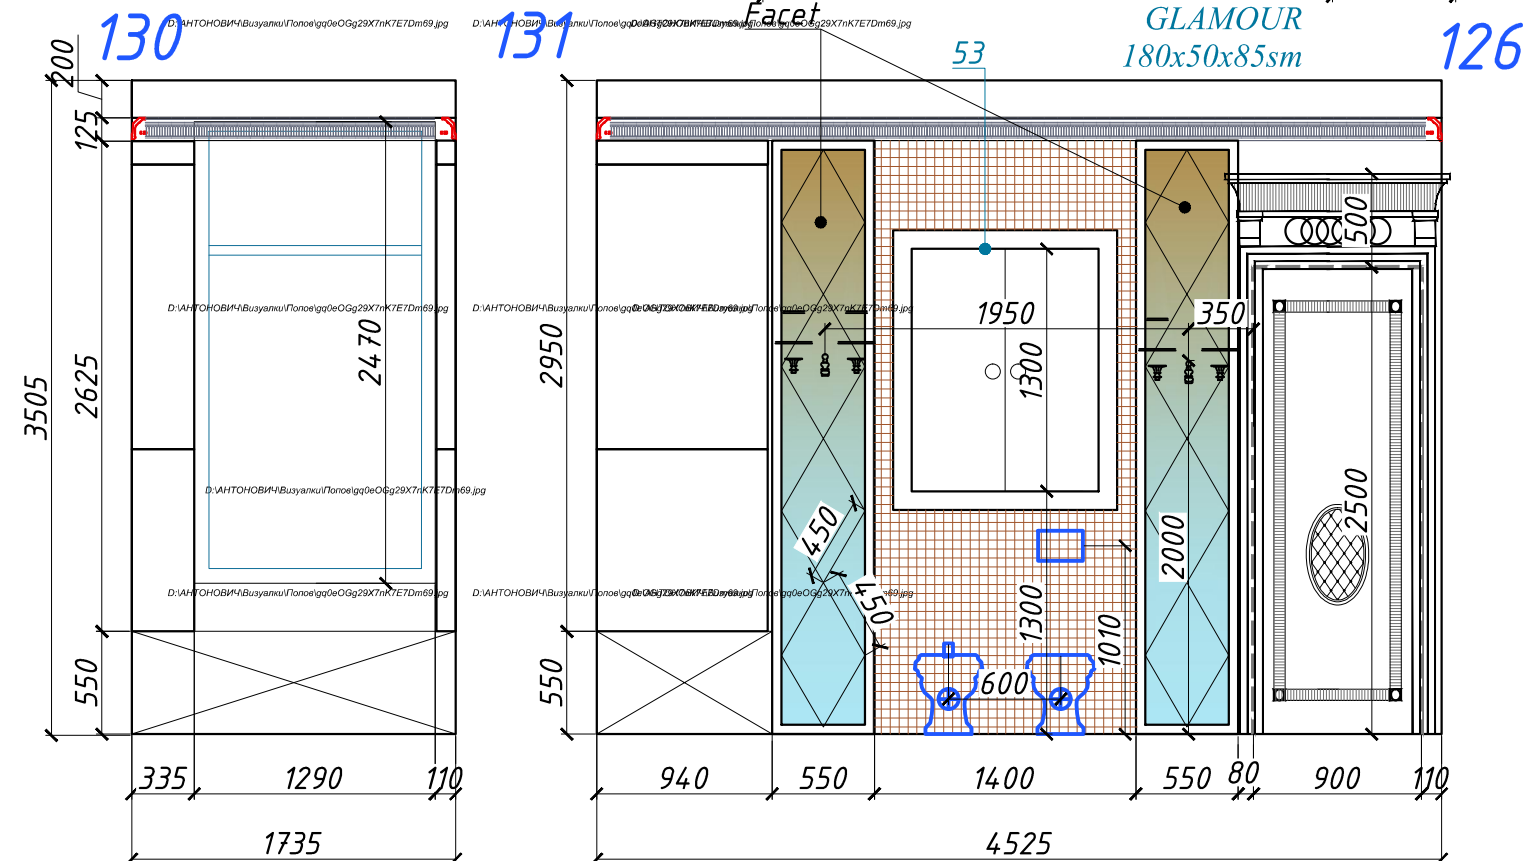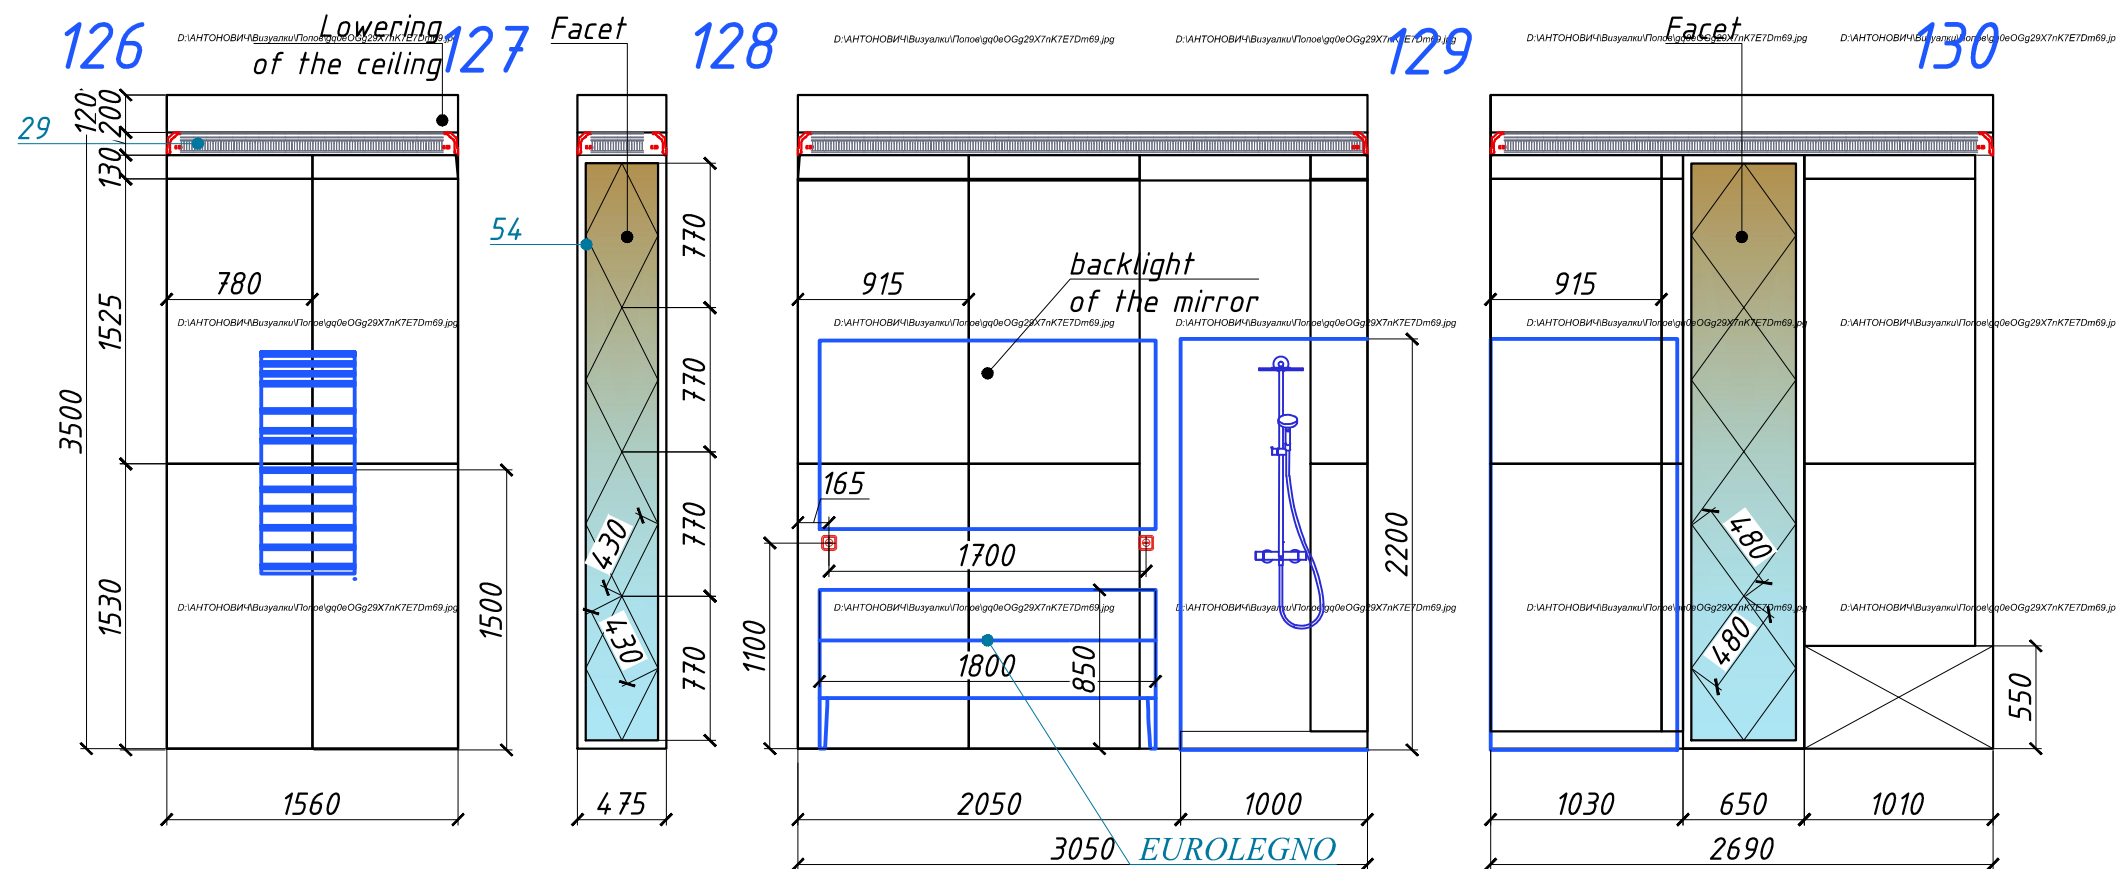

№	Section scheme	Material	Amount, l.m.
29		gypsum molding, "Petershof" K 33	14,00 l.m.
53		gypsum molding, "Petershof" T 338	5,30 l.m.
54		gypsum molding, custom made	29,70 l.m.

 startpoint of tiles layout

Ceramic Tiles FAP
Ceramiche Pura

Ceramiche Pura

1525 Pura Fiore Rosa Mosaico
Composizione 91.5 x 152.5
- 20 pt

$$-20 \text{ pt}$$

- 20 D.

 *Mosaic FAP Pura*
Rosa Mosaico
30,5x30,5 sm- 5,30 sq.m.

30,5x30,5 sm- 5,30 sq.m.

30,5x30,5 sm- 5,30 sq.m.

 *Floor tiles FAP Pura Rosa*
30,5x30,5 sm- 10,00 sq.m

30,5x30,5 sm- 10,00 sq.m

30,5x30,5 sm- 10,00 sq.m

Facet - 4,20 sq.m.

Note:

1. All dimentions specify locally.
2. Floor and wall behind bath should be Waterproofed and painted
3. Amount of marble without trimming and joints.

DP - 34
Wall scheme
Water closet 3 (№19)

LUXURY ANTONOVICH DESIGN

Water closet 3 (Nº19)







age

UXURK

tonovich

Architecture & Design

**ROYAL STYLE COMPUTER
GRAPHIC DESIGN SERV
+971 45 513 144
2301 office, 23 fl, Tower 1
Boulevard Plaza, Dubai
www.antonovich-design.ae**

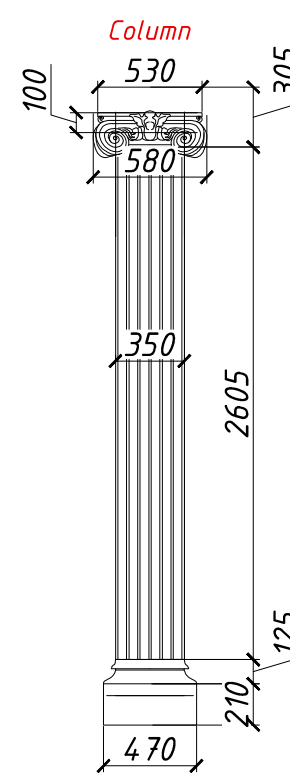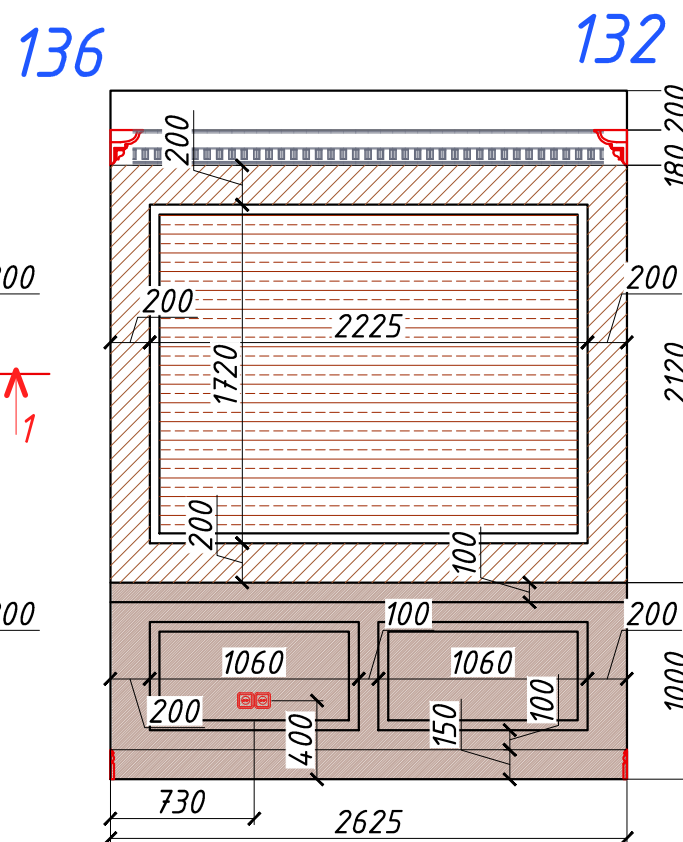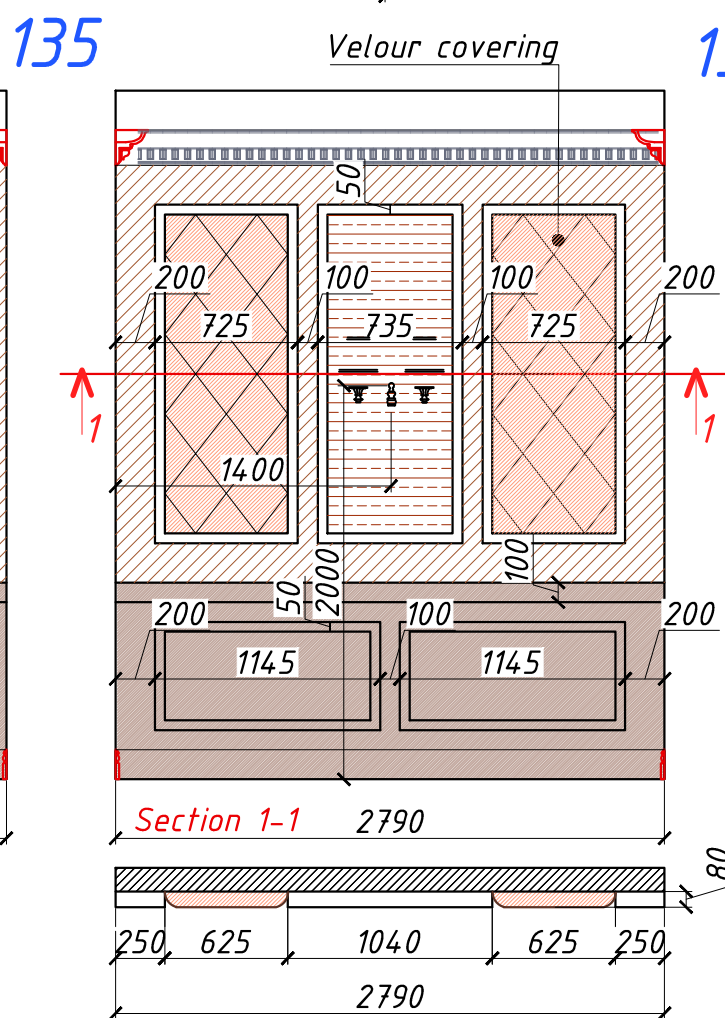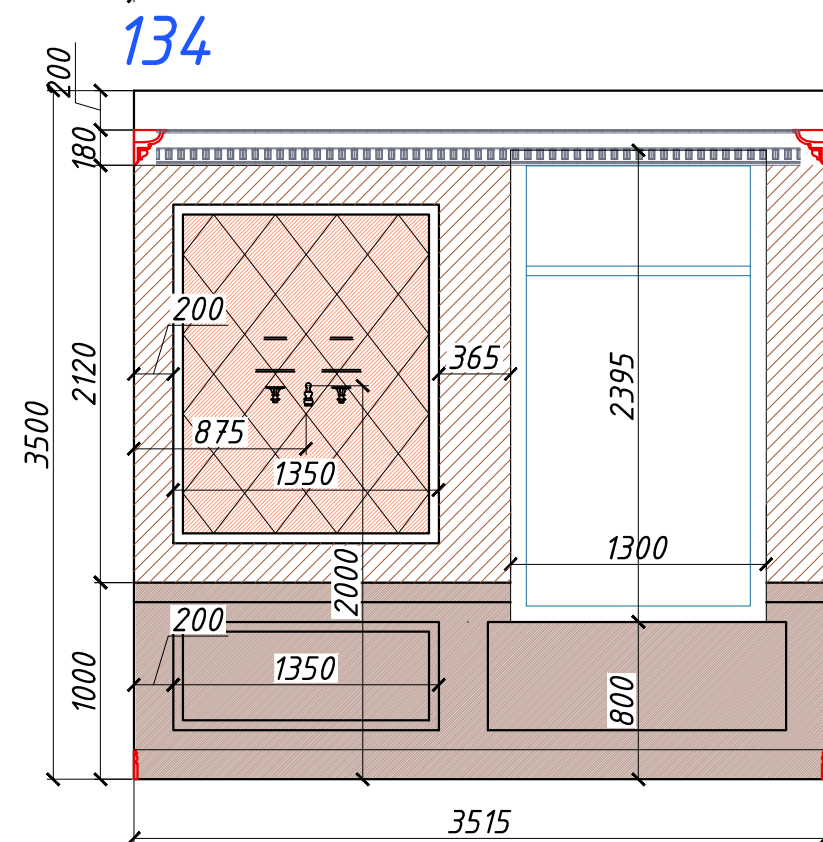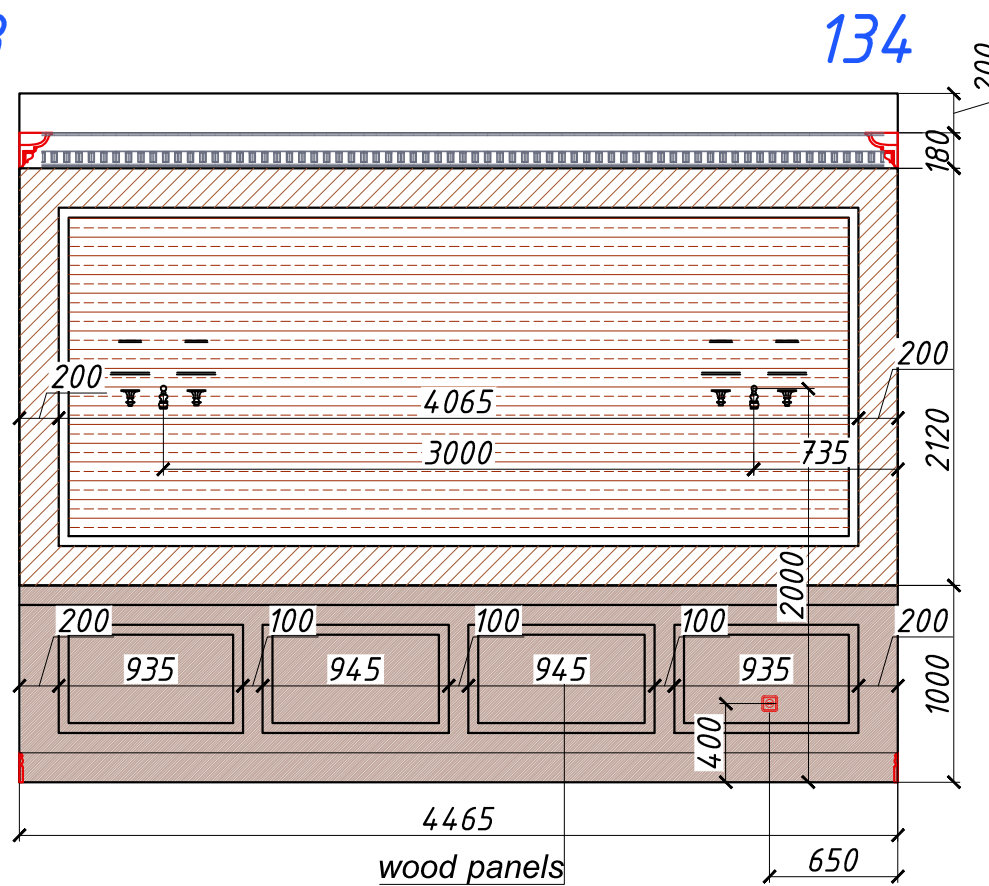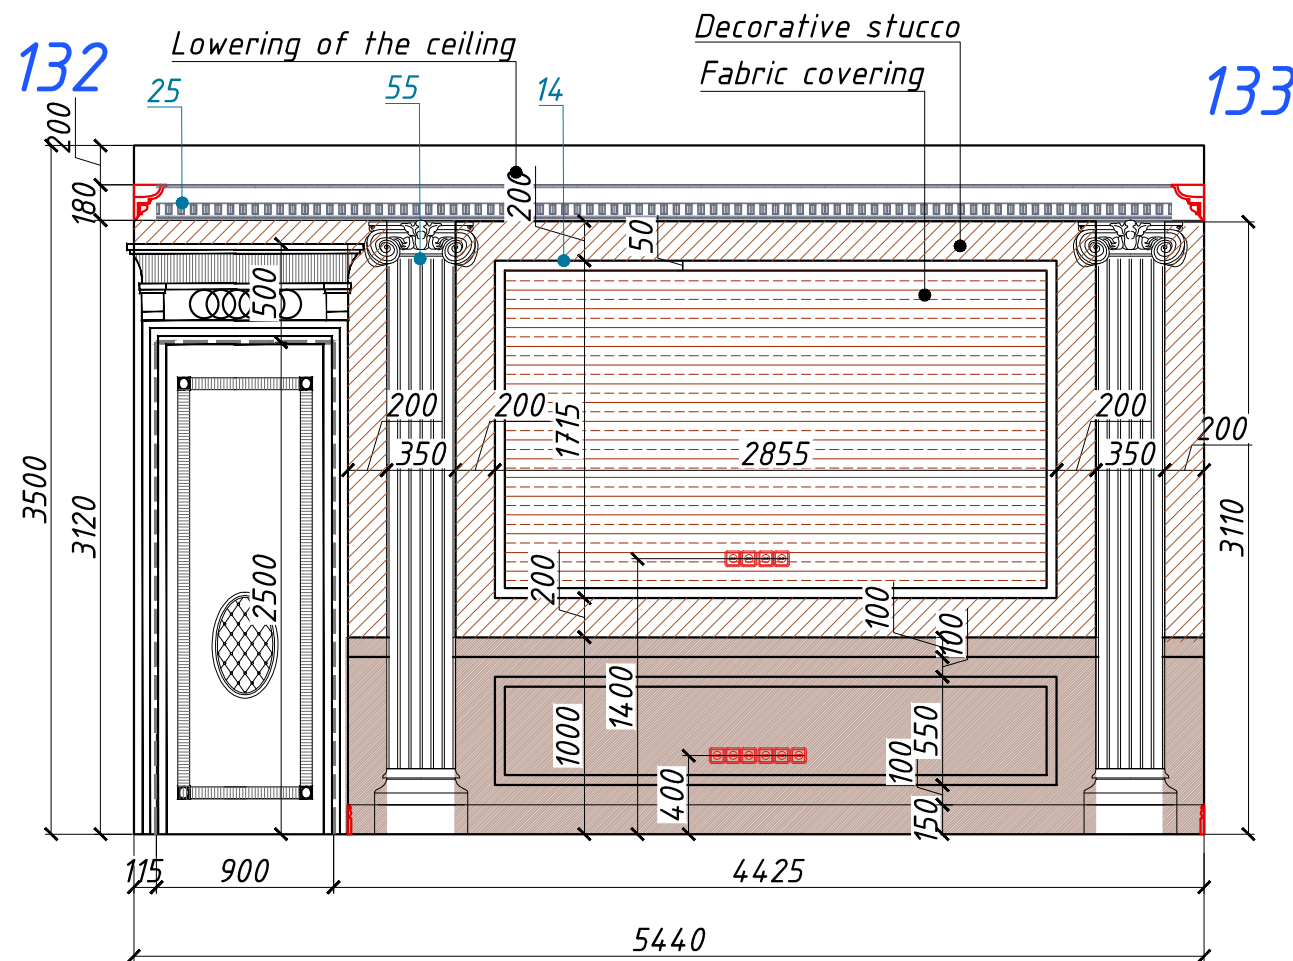

conventional signs:

- decorative stucco - 11,70 sq.m.
- wood panels - 16,35 sq.m.
- Fabric covering- 15,40 sq.m.
- Velour covering- 4,10 sq.m.

DP - 35
Wall scheme
Cinema-room (№12)

Note:
1. All dimentions specify locally.

№	Section scheme	Material	Amount, l.m.
25		gypsum molding, "Petergot" T136	19,00 l.m.
14		gypsum molding, "Petergot" T107	49,60 l.m.
55		gypsum column, "Petergot", custom made	2pt

LUXURY ANTONOVICH DESIGN





Wall scheme
Cinema-room (№12)

Page
DP-35

Design
Project
Abu Dhabi

ROYAL STYLE COMPUTER
GRAPHIC DESIGN SERV
+971 45 513 144
2301 office, 23 fl, Tower 1
Boulevard Plaza, Dubai
www.antonovich-design.ae

LUXURY
Antonovich
Architecture & Design
INTERIORS

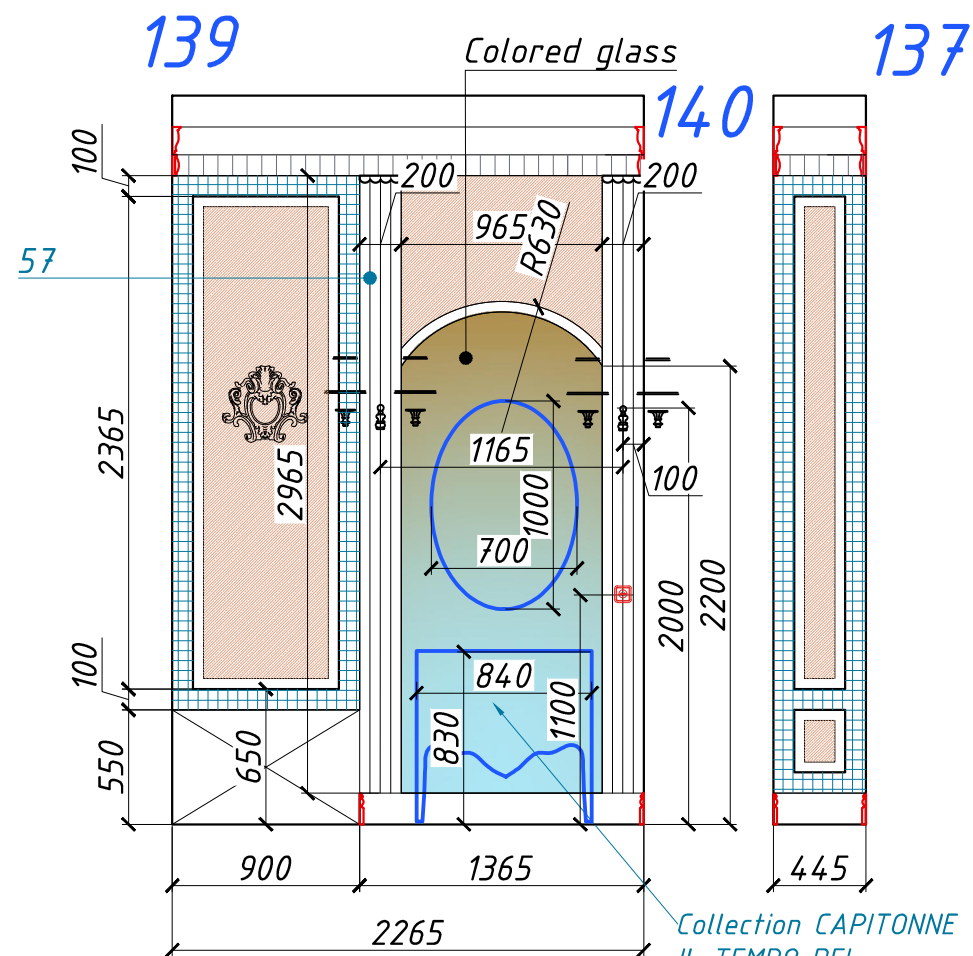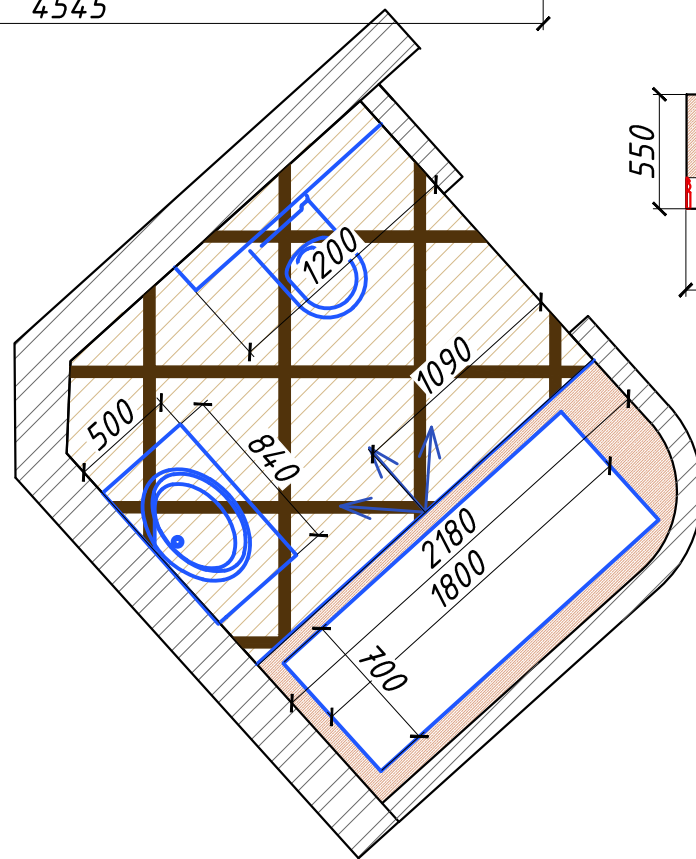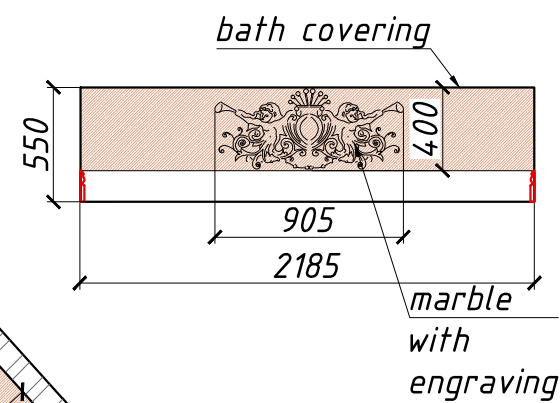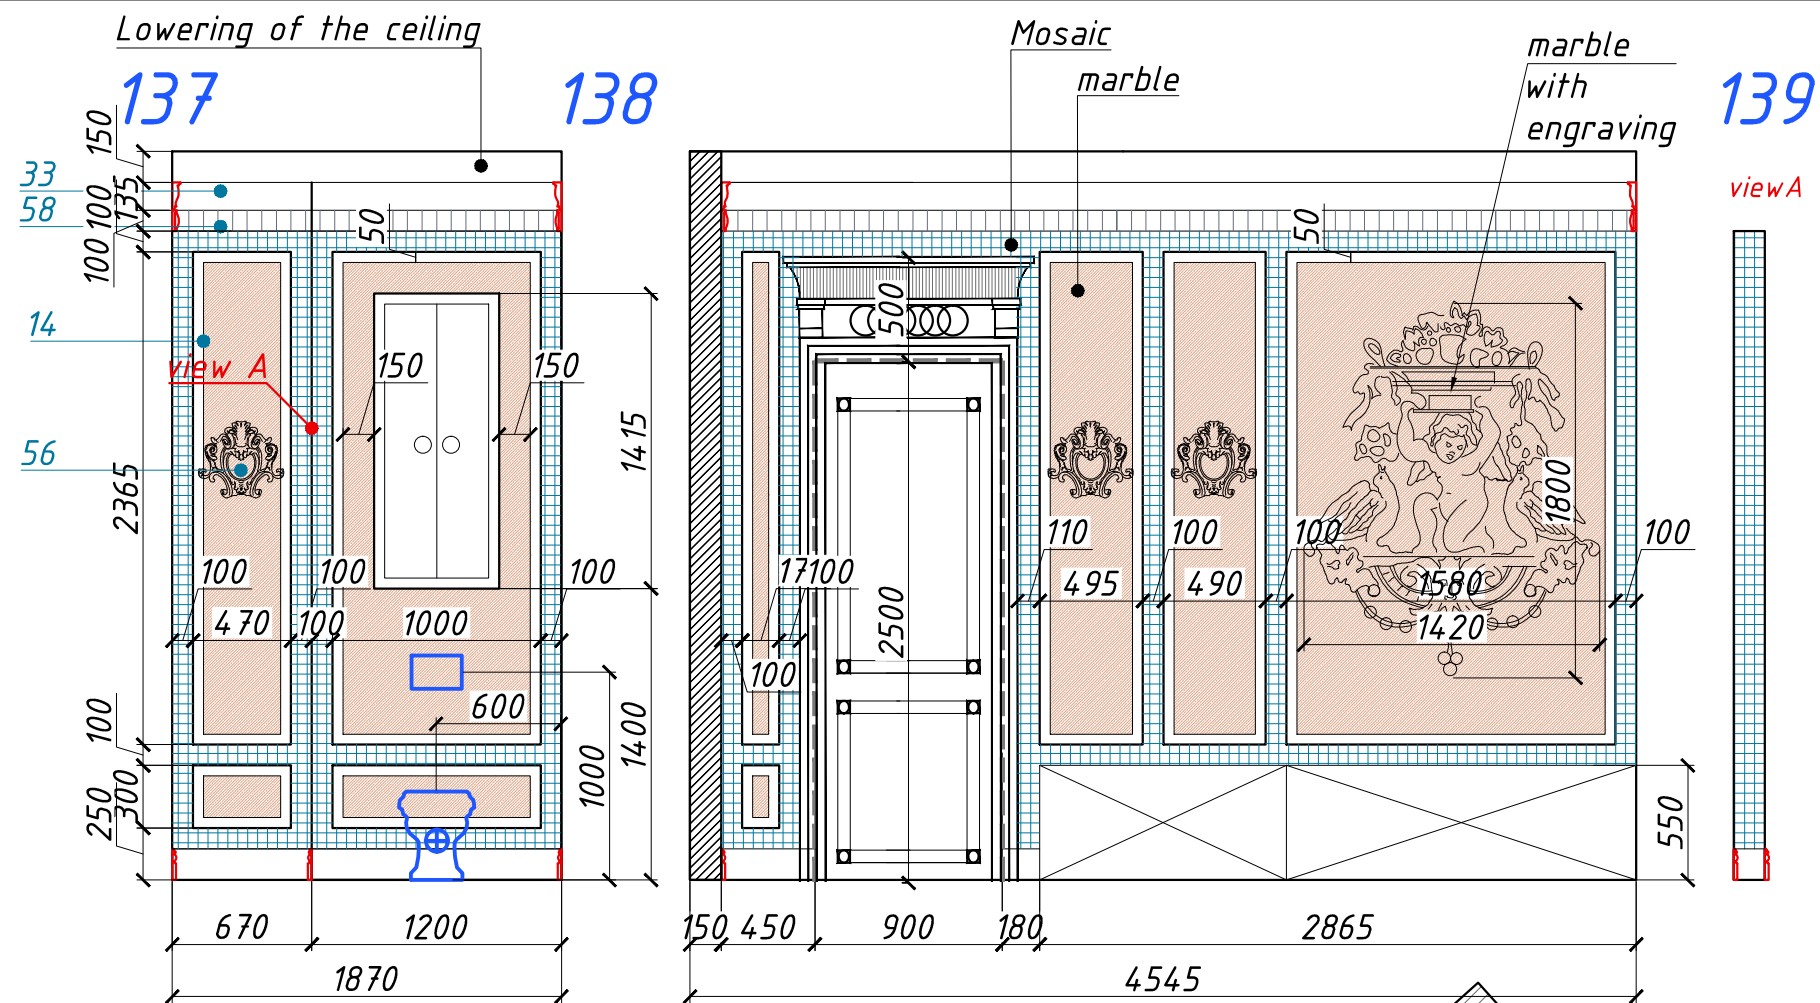

Collection CAPITONNE
IL TEMPO DEL
with SWAROVSKI
Ref. TD 2570
Dim.: L:84 P:50/37 H:83

DP - 36
Wall scheme
Bathroom 3 (№22)

LUXURY ANTONOVICH DESIGN

Wall scheme
Bathroom 3 (№22)

Page
DP-36

LUXURY
Antonovich
Architecture & Design
INTERIORS

ROYAL STYLE COMPUTER
GRAPHIC DESIGN SERV
+971 45 513 144
2301 office, 23 fl, Tower 1
Boulevard Plaza, Dubai
www.antonovich-design.ae

Design
Project
Abu
Dhabi



№	Section scheme	Material	Amount, l.m.
33	135	gypsum cornice "Petergof" T317	9,00 l.m.
58	100	gypsum cornice "Petergof" custom made	9,00 l.m.
14	50	gypsum molding, "Petergof" T107	58,40 l.m.
56	350	gypsum Decor "Petergof" custom made	4 pt
57	200	gypsum Decor "Petergof" custom made	2 pt

conventional signs:

- Beige marble Crema Extra - 11,25 sq.m.
- Mosaic Sicis NISPORTINO- 5,75 sq.m.
- Colored glass - 2,15 sq.m.
- marble Emperador Light Floor - 0,60 sq.m.
- marble Crema Marfil (Floor) - 3,60 sq.m.
- startpoint of tiles layout

Note:

- All dimentions specify locally.
- Floor and wall behind bath should be Waterproofed and painted
- Amount of marble without trimming and joints.

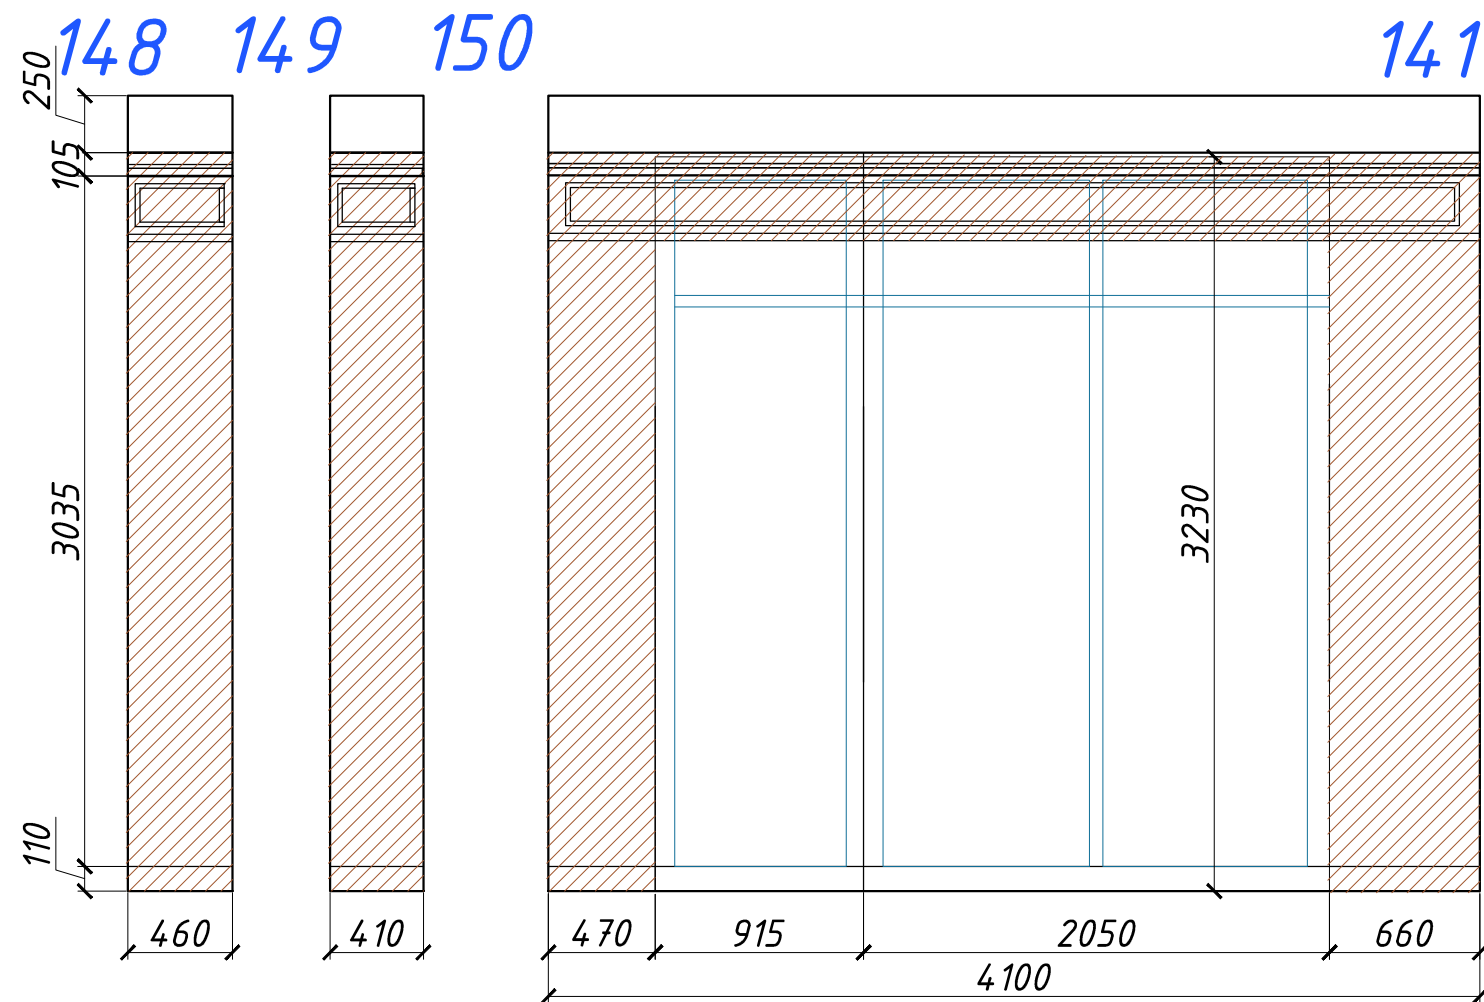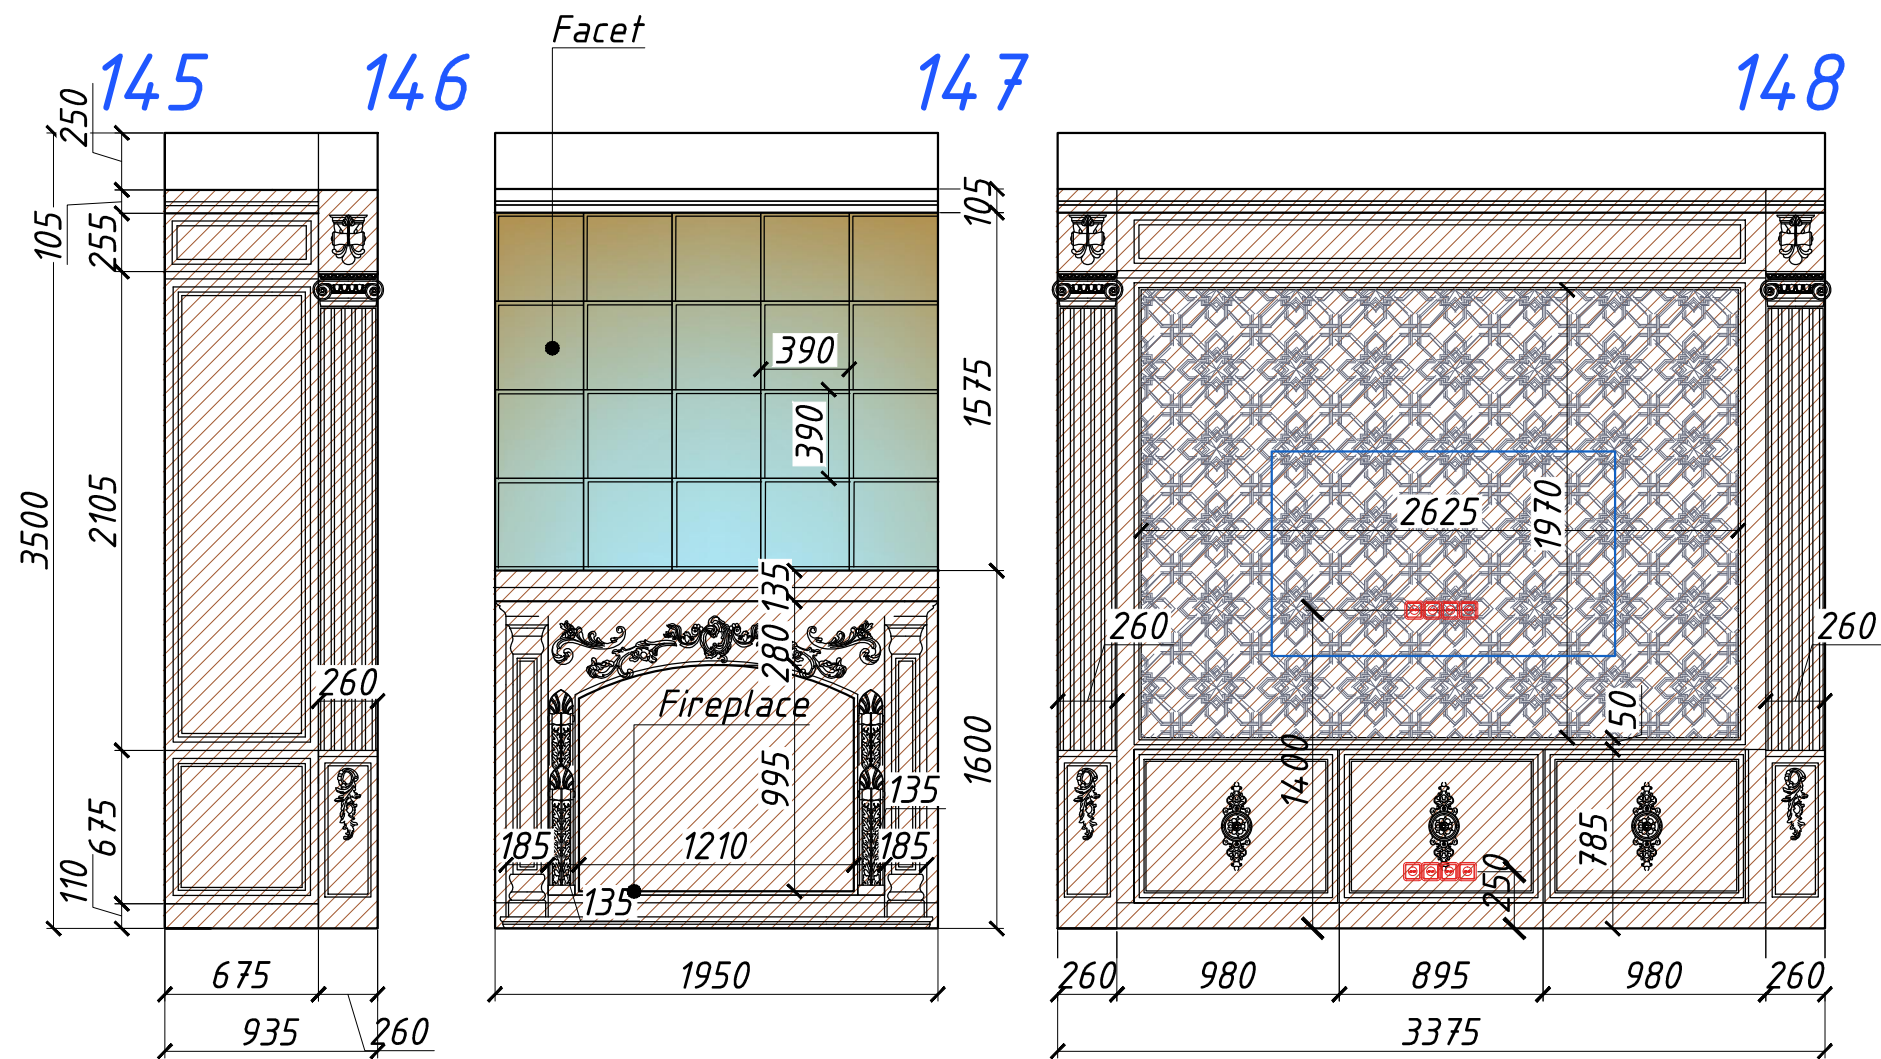

DP - 37.1
Wall scheme
Cabinet (№24)

LUXURY ANTONOVICH DESIGN

Design Project

Page
DP-37.1

Abu Dhabi

conventional signes:

panels MDF "Machagon" - 66,00 sq.m.






Wallpaper Eijffinger / Windsor / 311059- 13,25 sq.m.

Facet - 3,00 sq.m.

LUXURY
Antonovich
Architecture & Design
INTERIORS

ROYAL STYLE COMPUTER
GRAPHIC DESIGN SERV
+971 45 513 144
2301 office, 23 fl, Tower 1
Boulevard Plaza, Dubai
www.antonovich-design.ae

Note:
1. All dimintions specify locally.

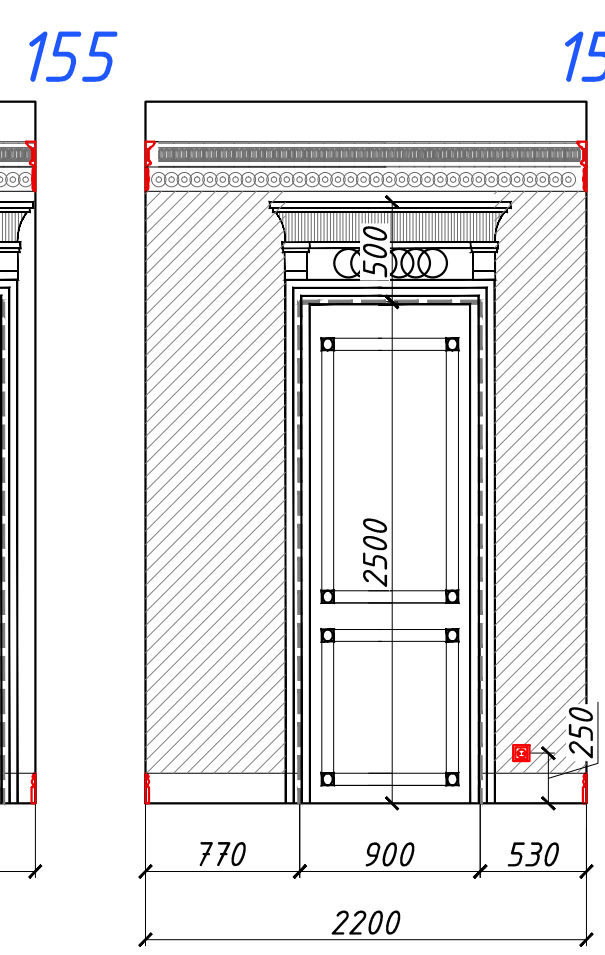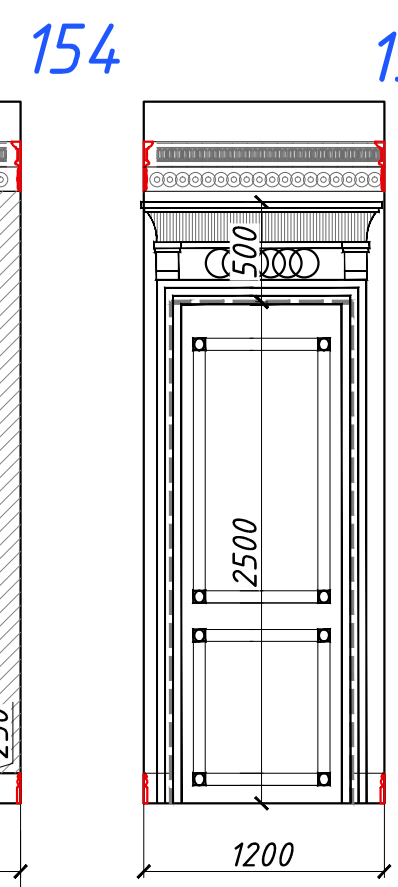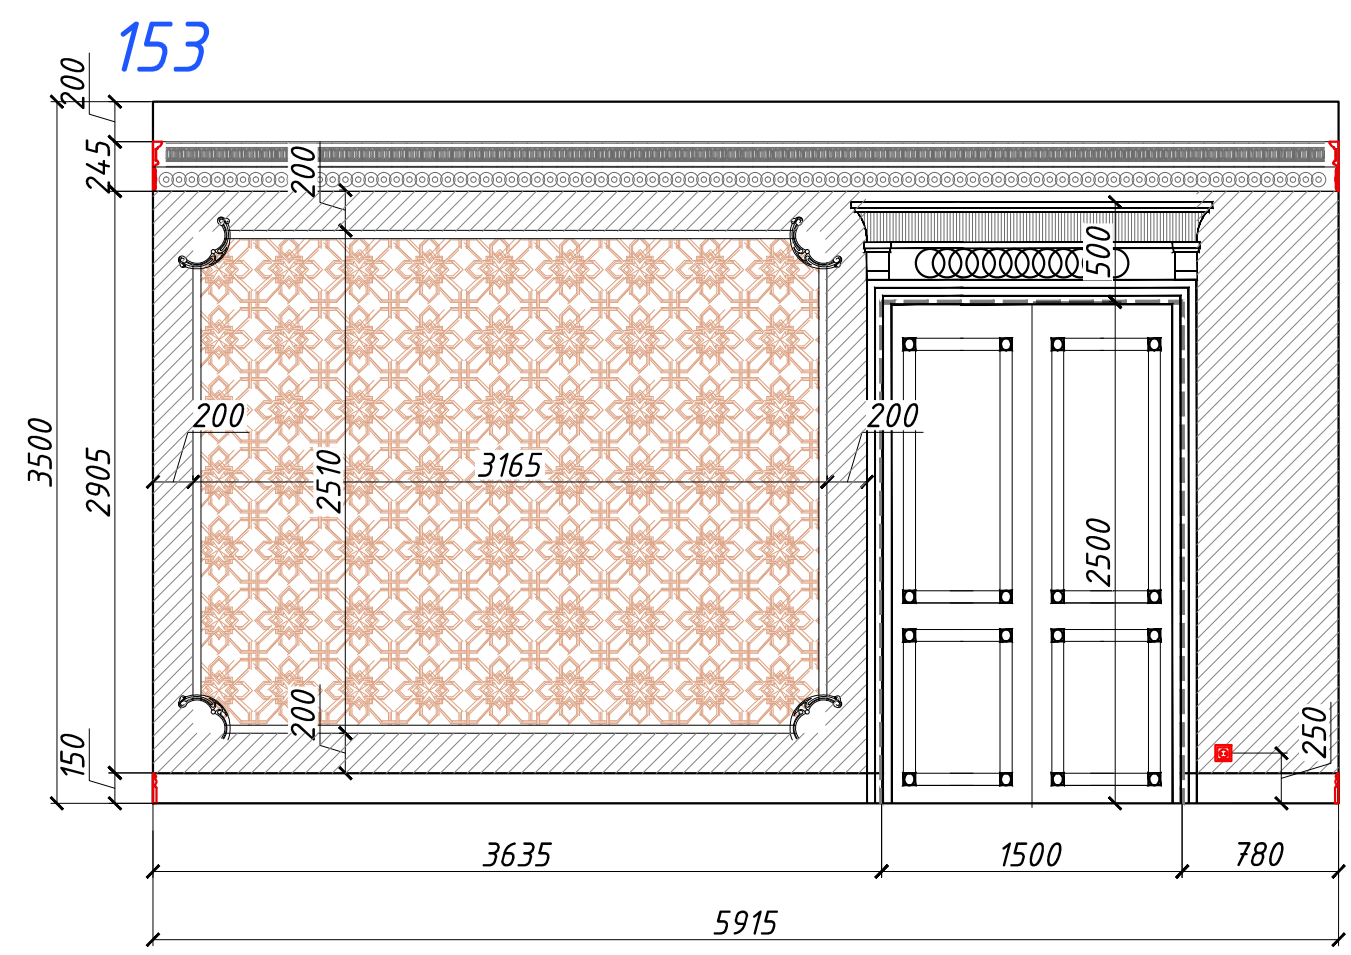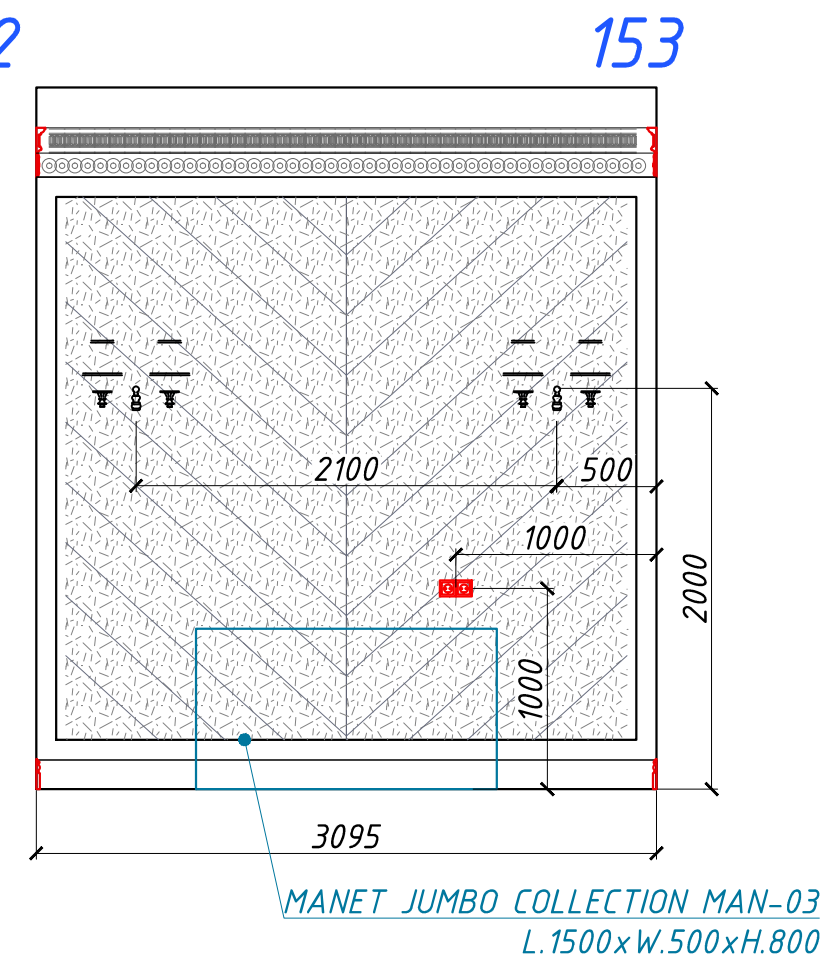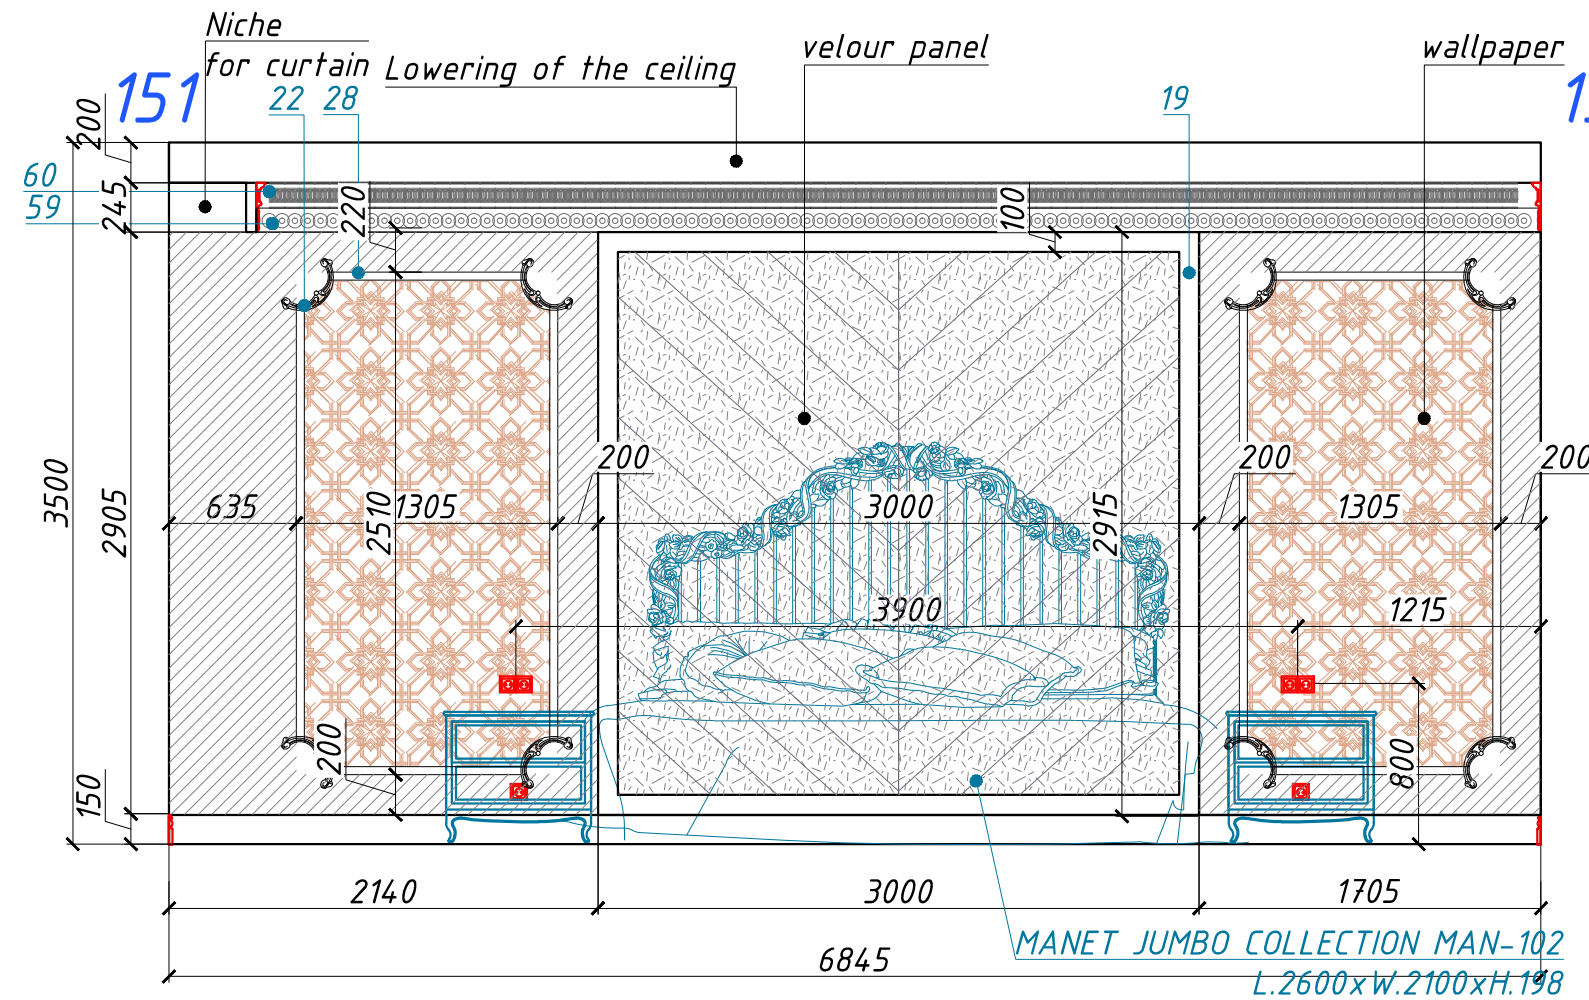

156

DP - 38
Wall scheme
Bedroom (№25)

LUXURY ANTONOVICH DESIGN

Wall scheme
Bedroom (№25)

Design Project
Abu Dhabi

ROYAL STYLE COMPUTER
GRAPHIC DESIGN SERV
+971 45 513 144
2301 office, 23 fl, Tower 1
Boulevard Plaza, Dubai
www.antonovich-design.ae


LUXURY
Antonovich
Architecture & Design
INTERIORS

№	Section scheme	Material	Amount, l.m.
60		gypsum cornice, "Petershof" K113	35,00 l.m.
59		gypsum molding, "Petershof" φ-73	35,00 l.m.
22		Decor gypsum, custom made	28 pt
28		gypsum molding, "Petershof" T201	45,00 l.m.
19		gypsum molding, "Petershof" T220	21,00 l.m.


conventional signs:

- decorative stucco
Oikos Ottocento AN865
- 26,70 sq.m.
- wallpaper Ampir Decor
Collection: La Scala NEW
Reference: AM 7237/905
- 22,20 sq.m.

Note:
1. All dimentions specify locally.

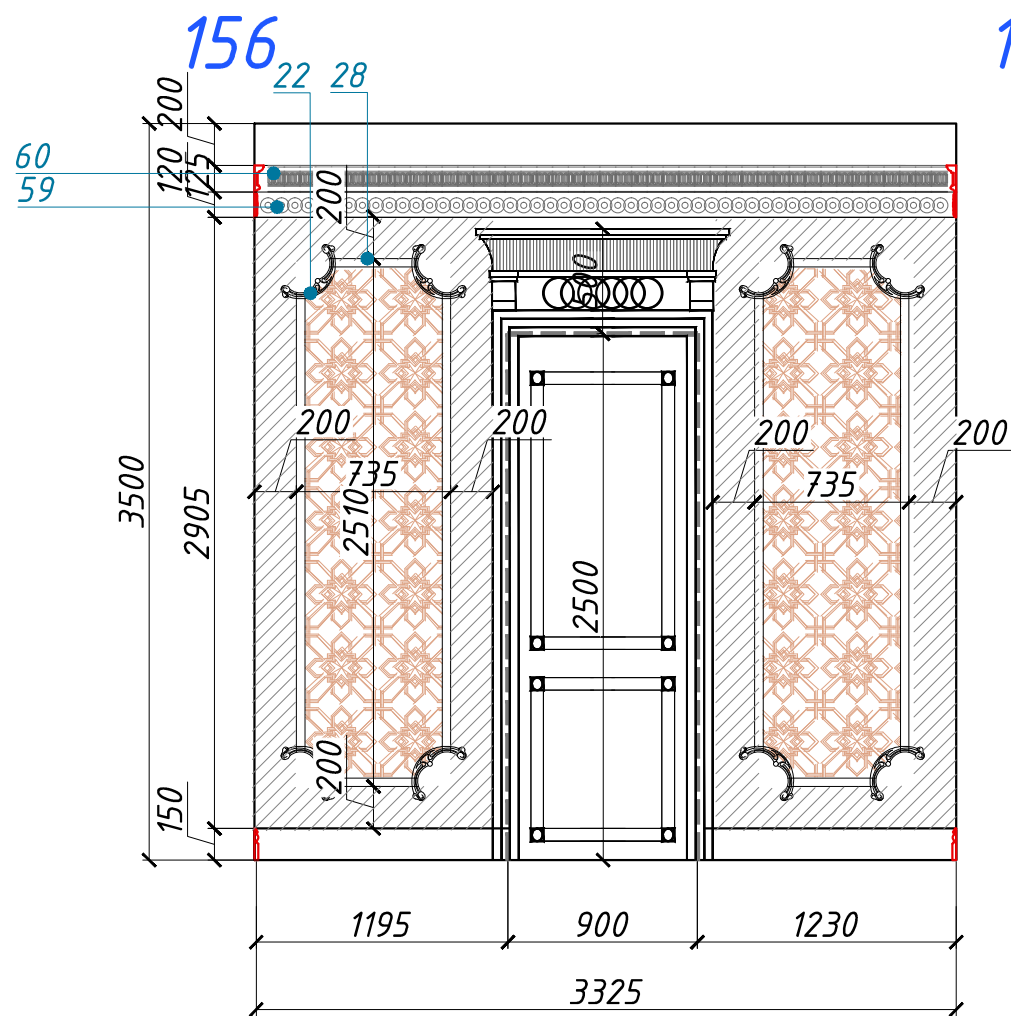


157

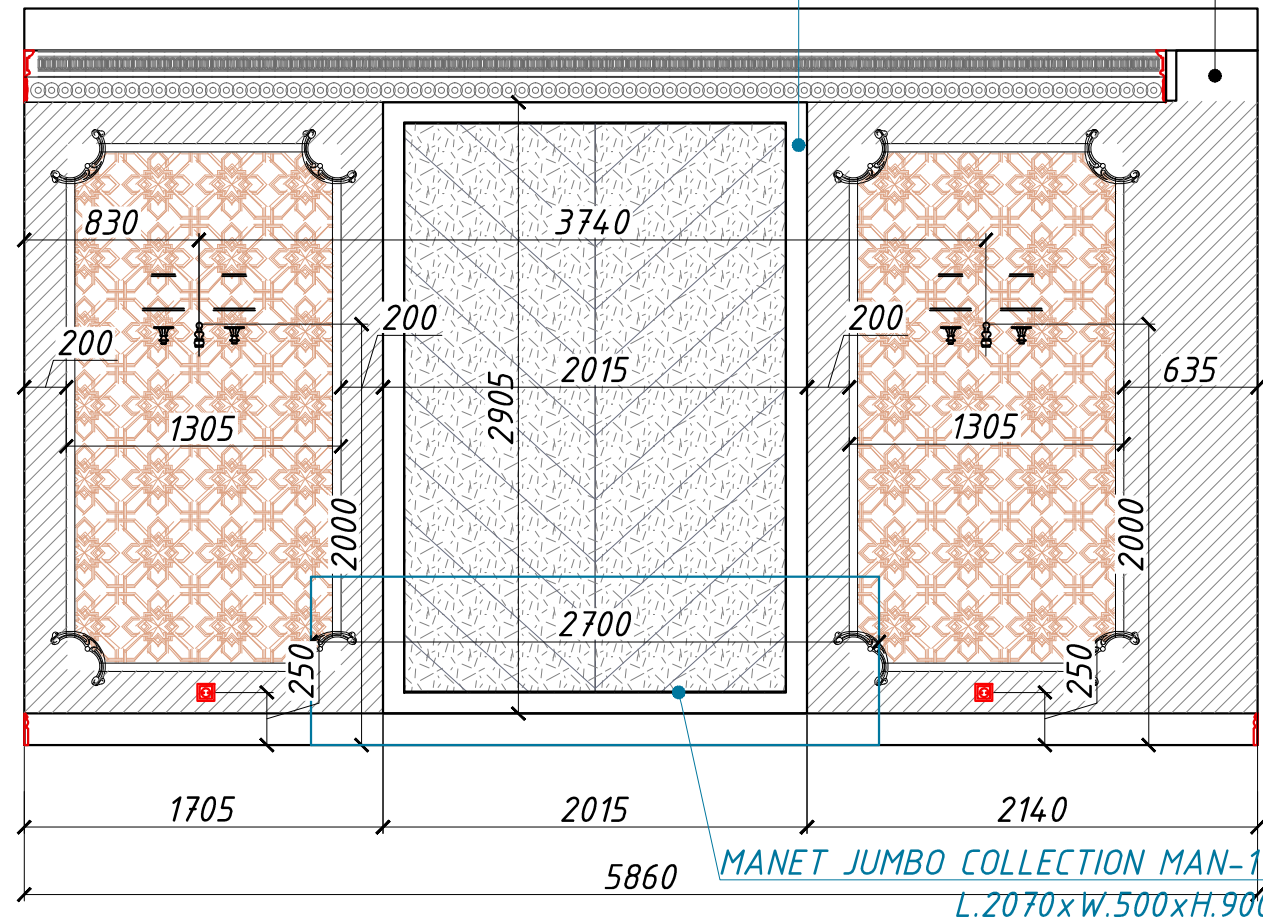


158

Niche
for curtain


158

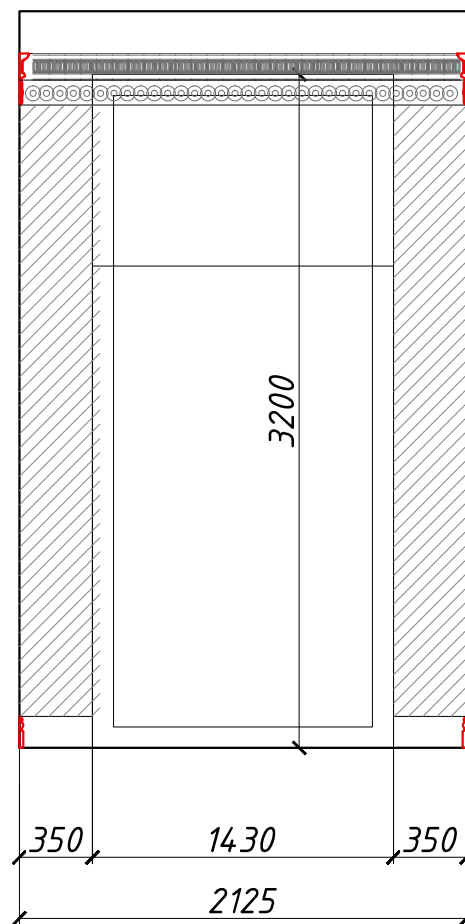

159

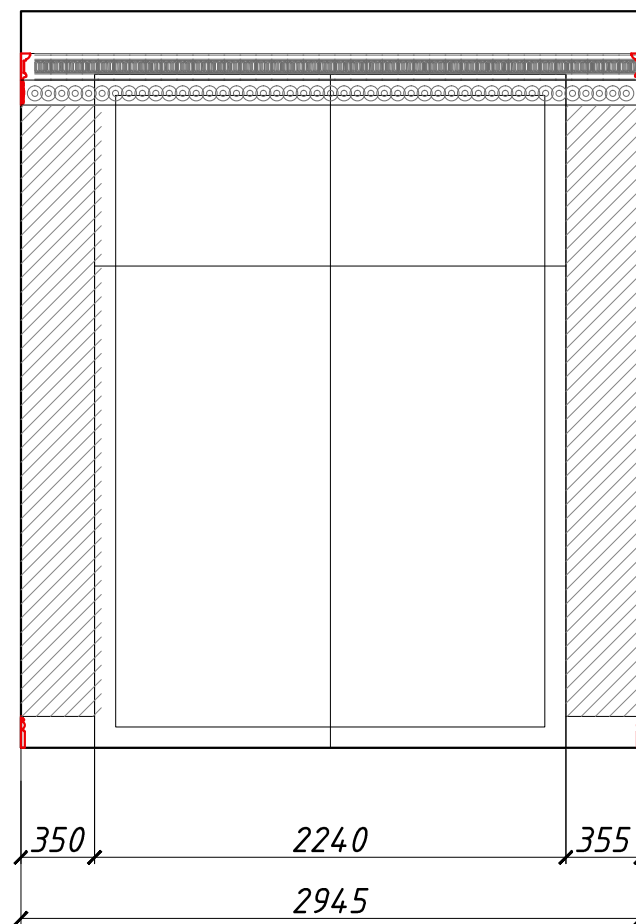

160

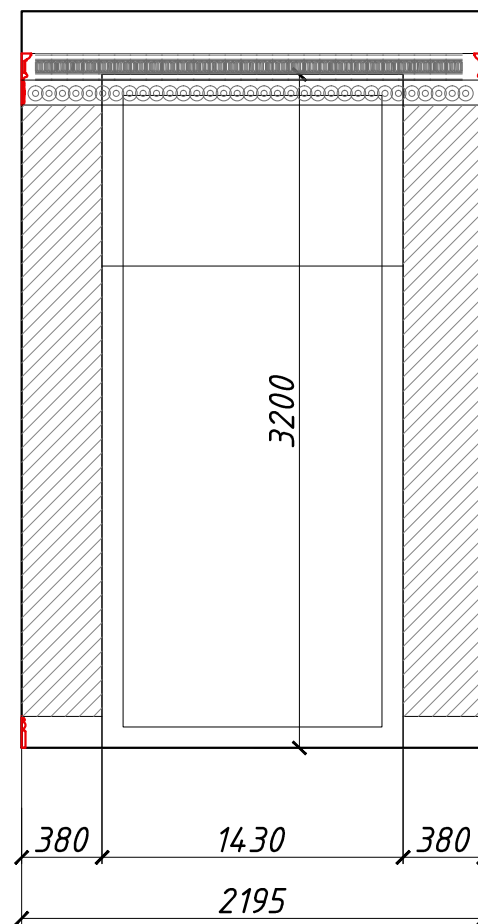

151

DP - 38.1
Wall scheme
Bedroom (№25)

LUXURY ANTONOVICH DESIGN

Wall scheme
Bedroom (№25)

Page
DP-38.1

LUXURY
Antonovich
Architecture & Design
INTERIORS

ROYAL STYLE COMPUTER
GRAPHIC DESIGN SERV
+971 45 513 144
2301 office, 23 fl, Tower 1
Boulevard Plaza, Dubai
www.antonovich-design.ae

Design
Project
Abu
Dhabi





№	Section scheme	Material	Amount, l.m.
60		gypsum cornice, "Petershof" K113	35,00 l.m.
59		gypsum molding, "Petershof" φ-73	35,00 l.m.
22		Decor gypsum, custom made	28 pt
28		gypsum molding, "Petershof" T201	45,00 l.m.
19		gypsum molding, "Petershof" T 220	21,00 l.m.

conventional signs:

decorative stucco
Oikos Ottocento AN865
- 26,70 sq.m.

wallpaper Ampir Decor
Collection: La Scala NEW
Reference: AM 7237/905
- 22,20 sq.m.

Note:
1. All dimentions specify locally.

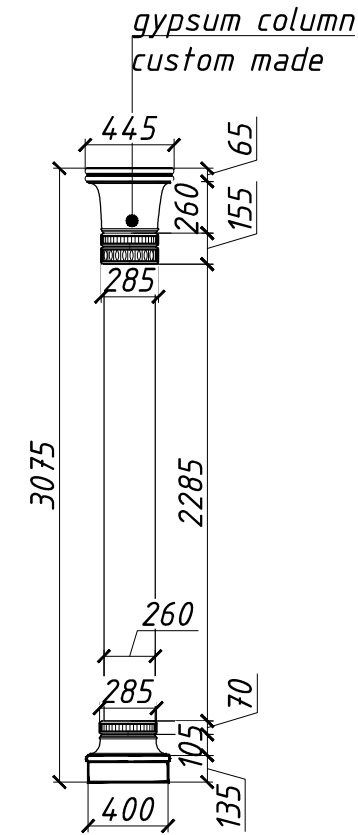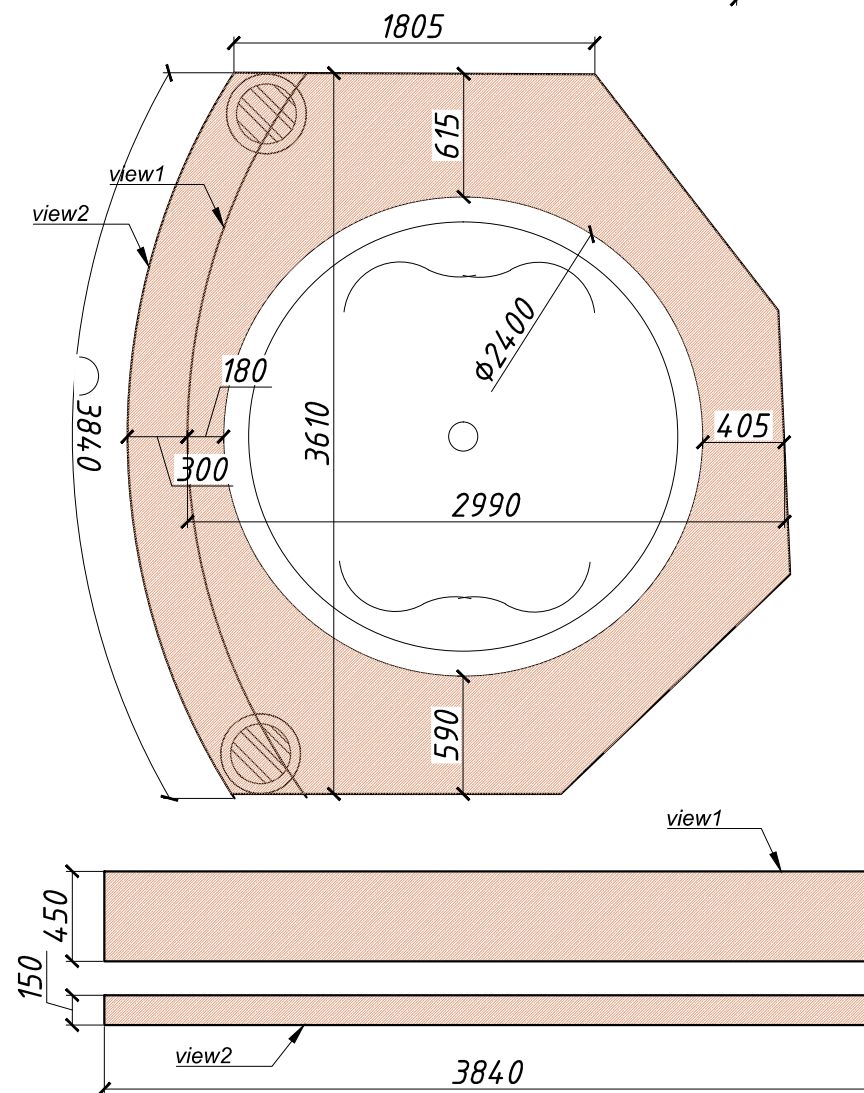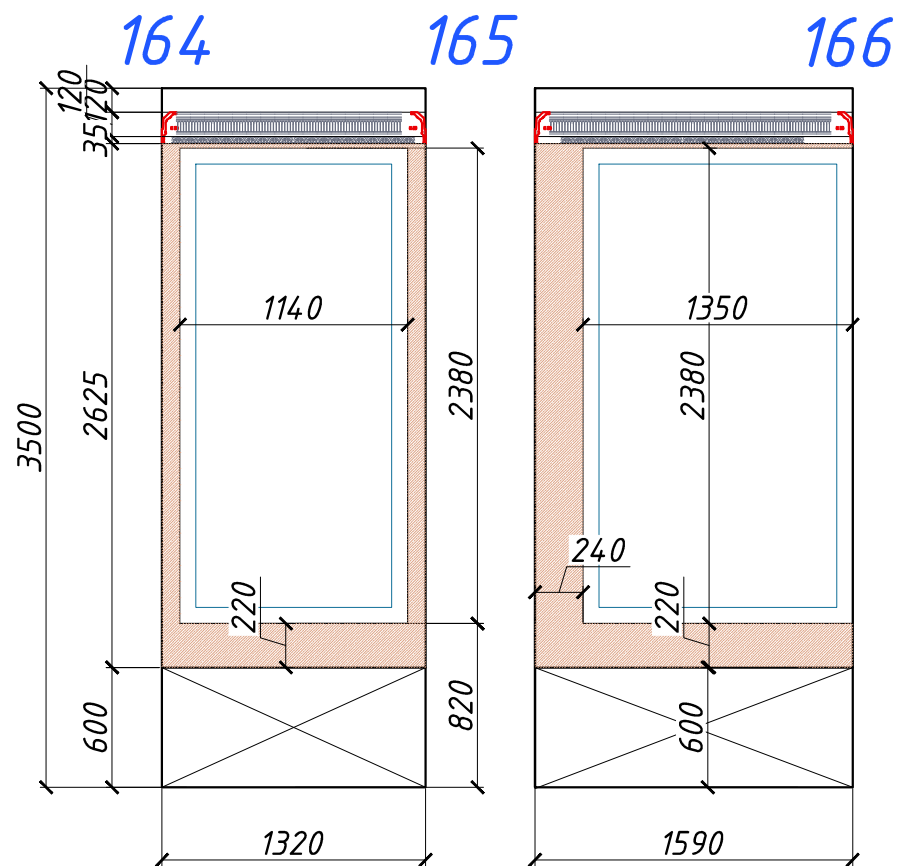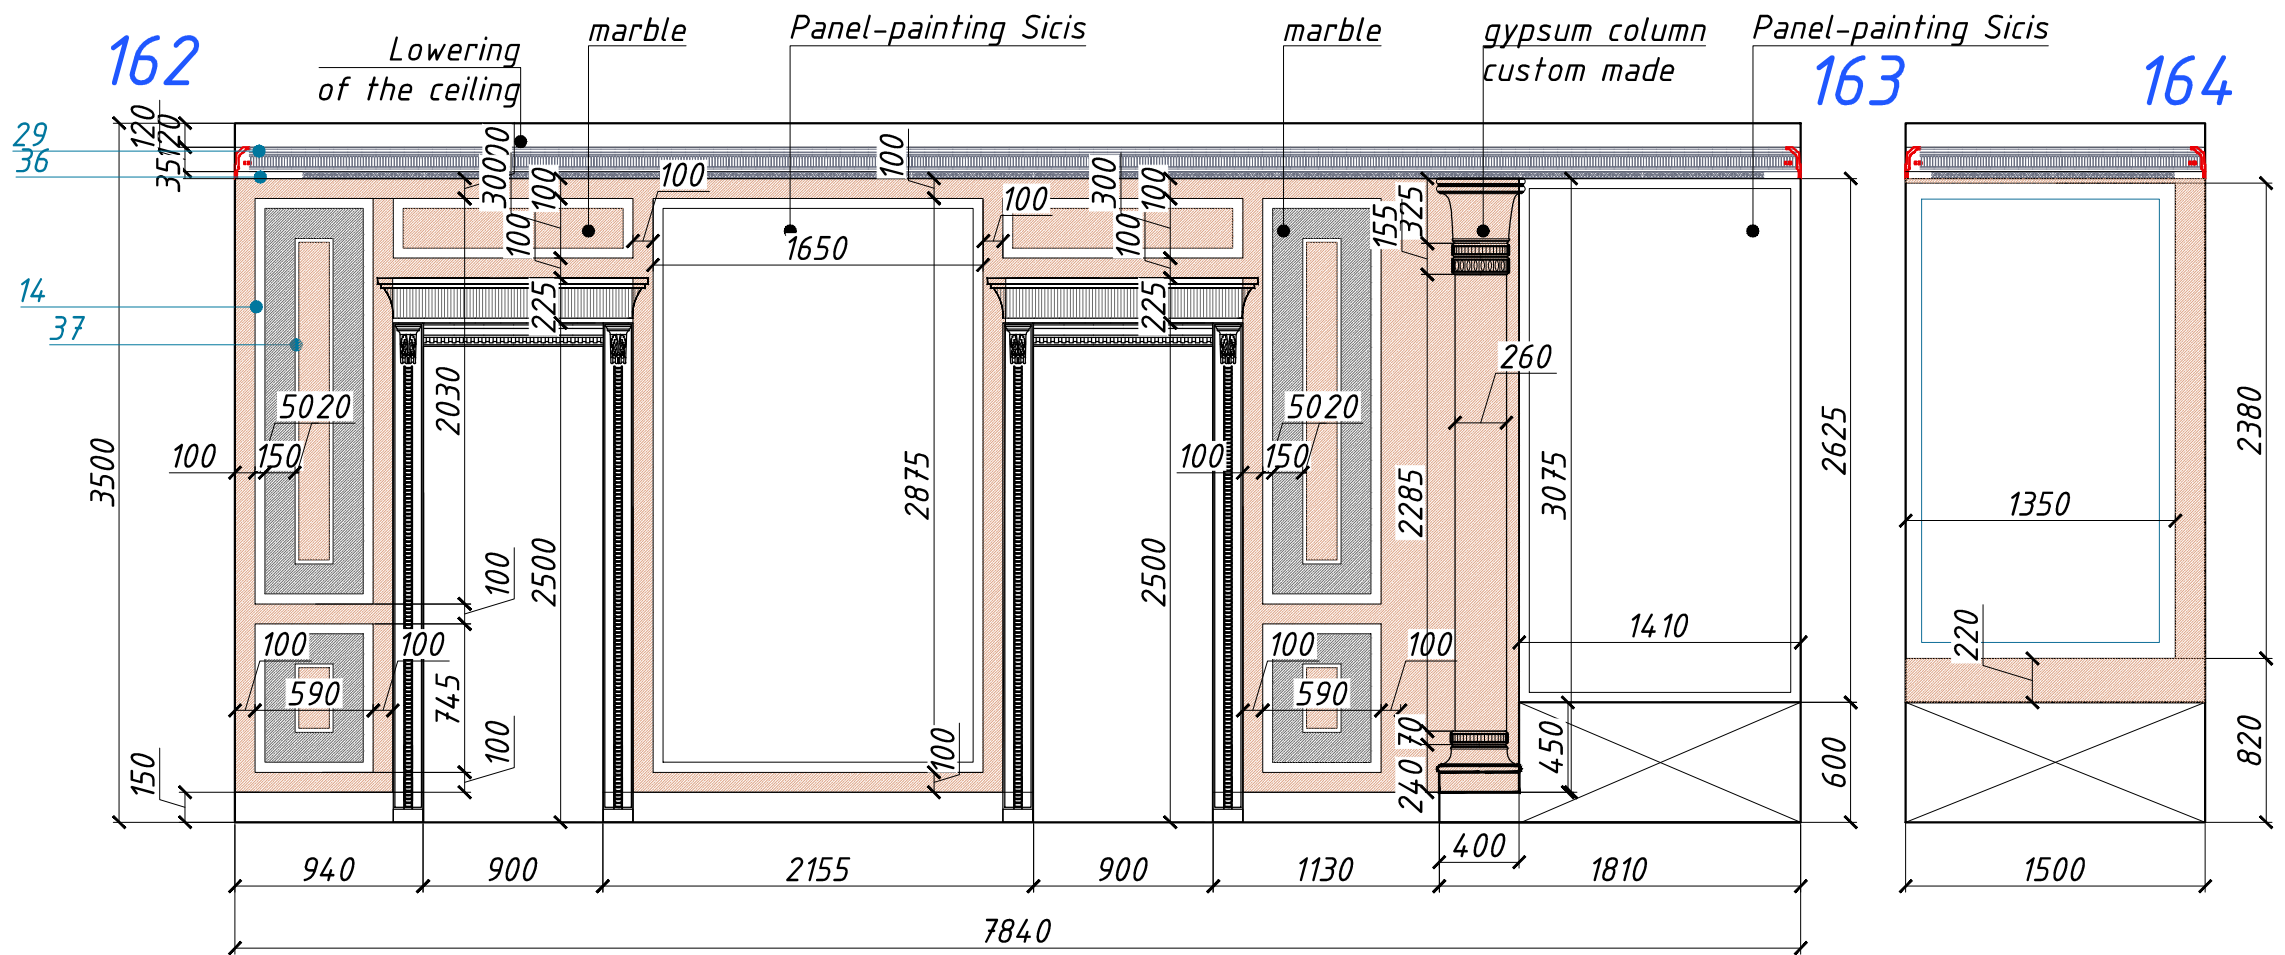

№	Section scheme	Material	Amount, l.m.
29		gypsum molding, "Petershof" K33	22,80 l.m.
36		gypsum molding, "Petershof" P5	22,80 l.m.
37		gypsum molding, "Petershof" T211	34,90 l.m.
14		gypsum molding, "Petershof" T107	63,60 l.m.
61		gypsum column, custom made	2pt

conventional signs:

Beige marble Crema Extra - 31,80 sq.m.

White marble Bianco Carrara - 6,20 sq.m.

Panel-painting Sicis ORIENTALE- 4,80sq.m.





Panel-painting Sicis ORIENTALE- 3,70sq.m.

Note:

1. All dimensions specify locally.

2. Floor and wall behind bath should be waterproofed and painted

3. Amount of marble without trimming and joints.

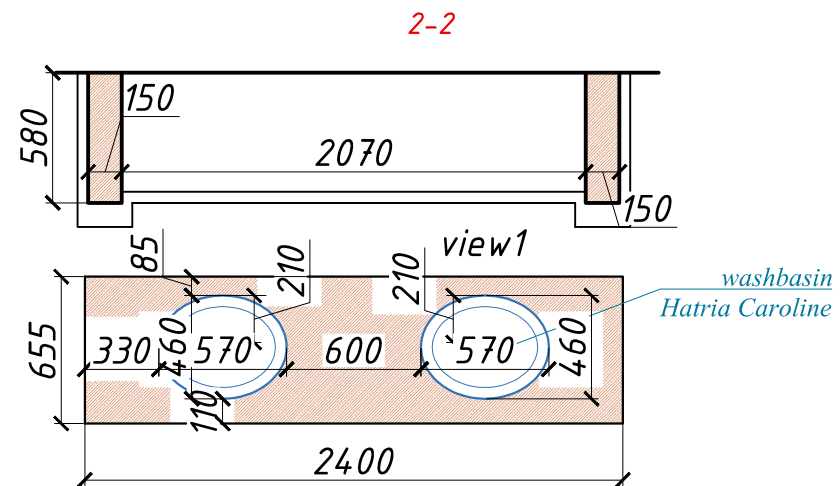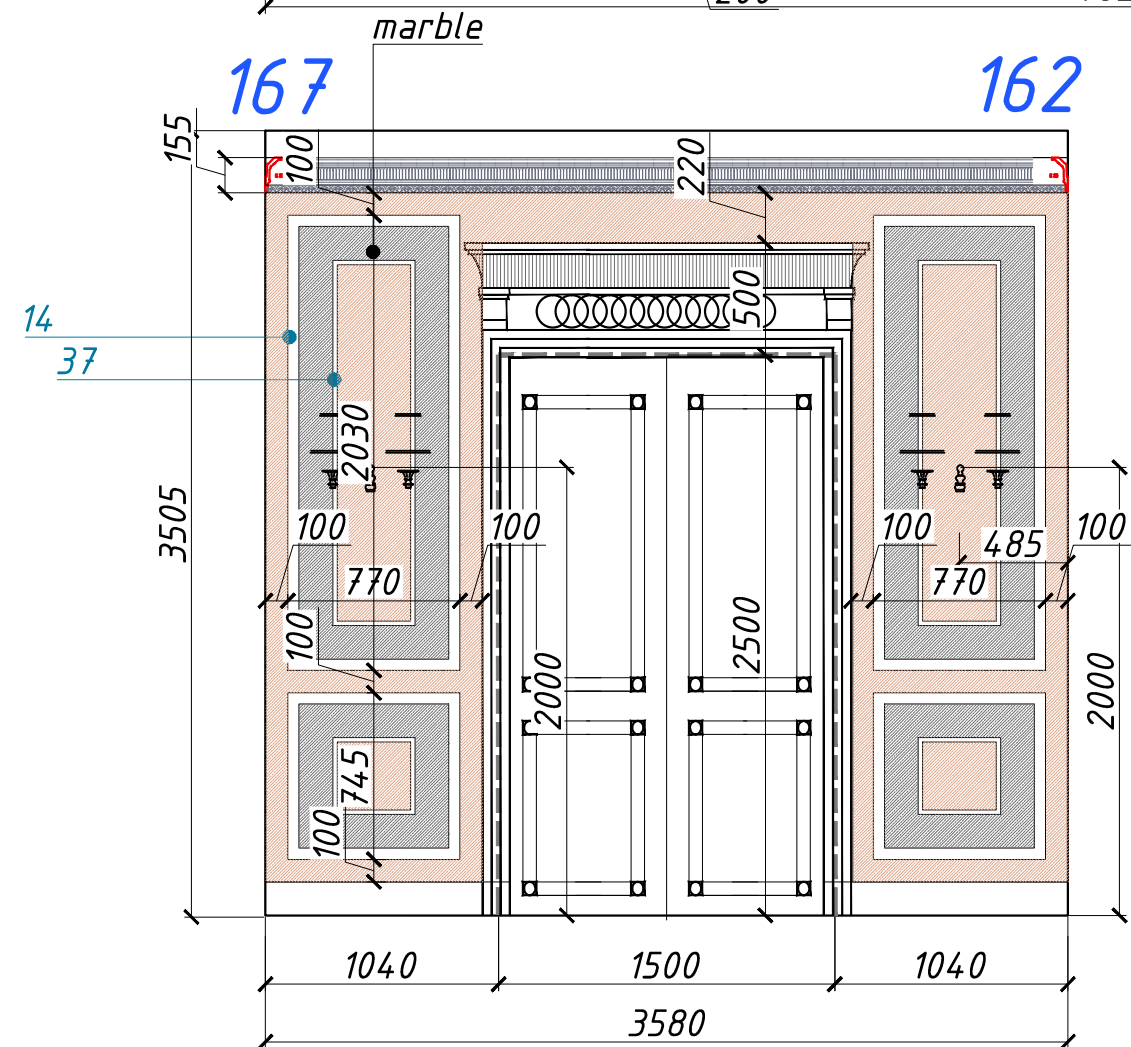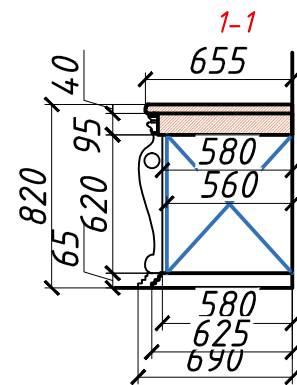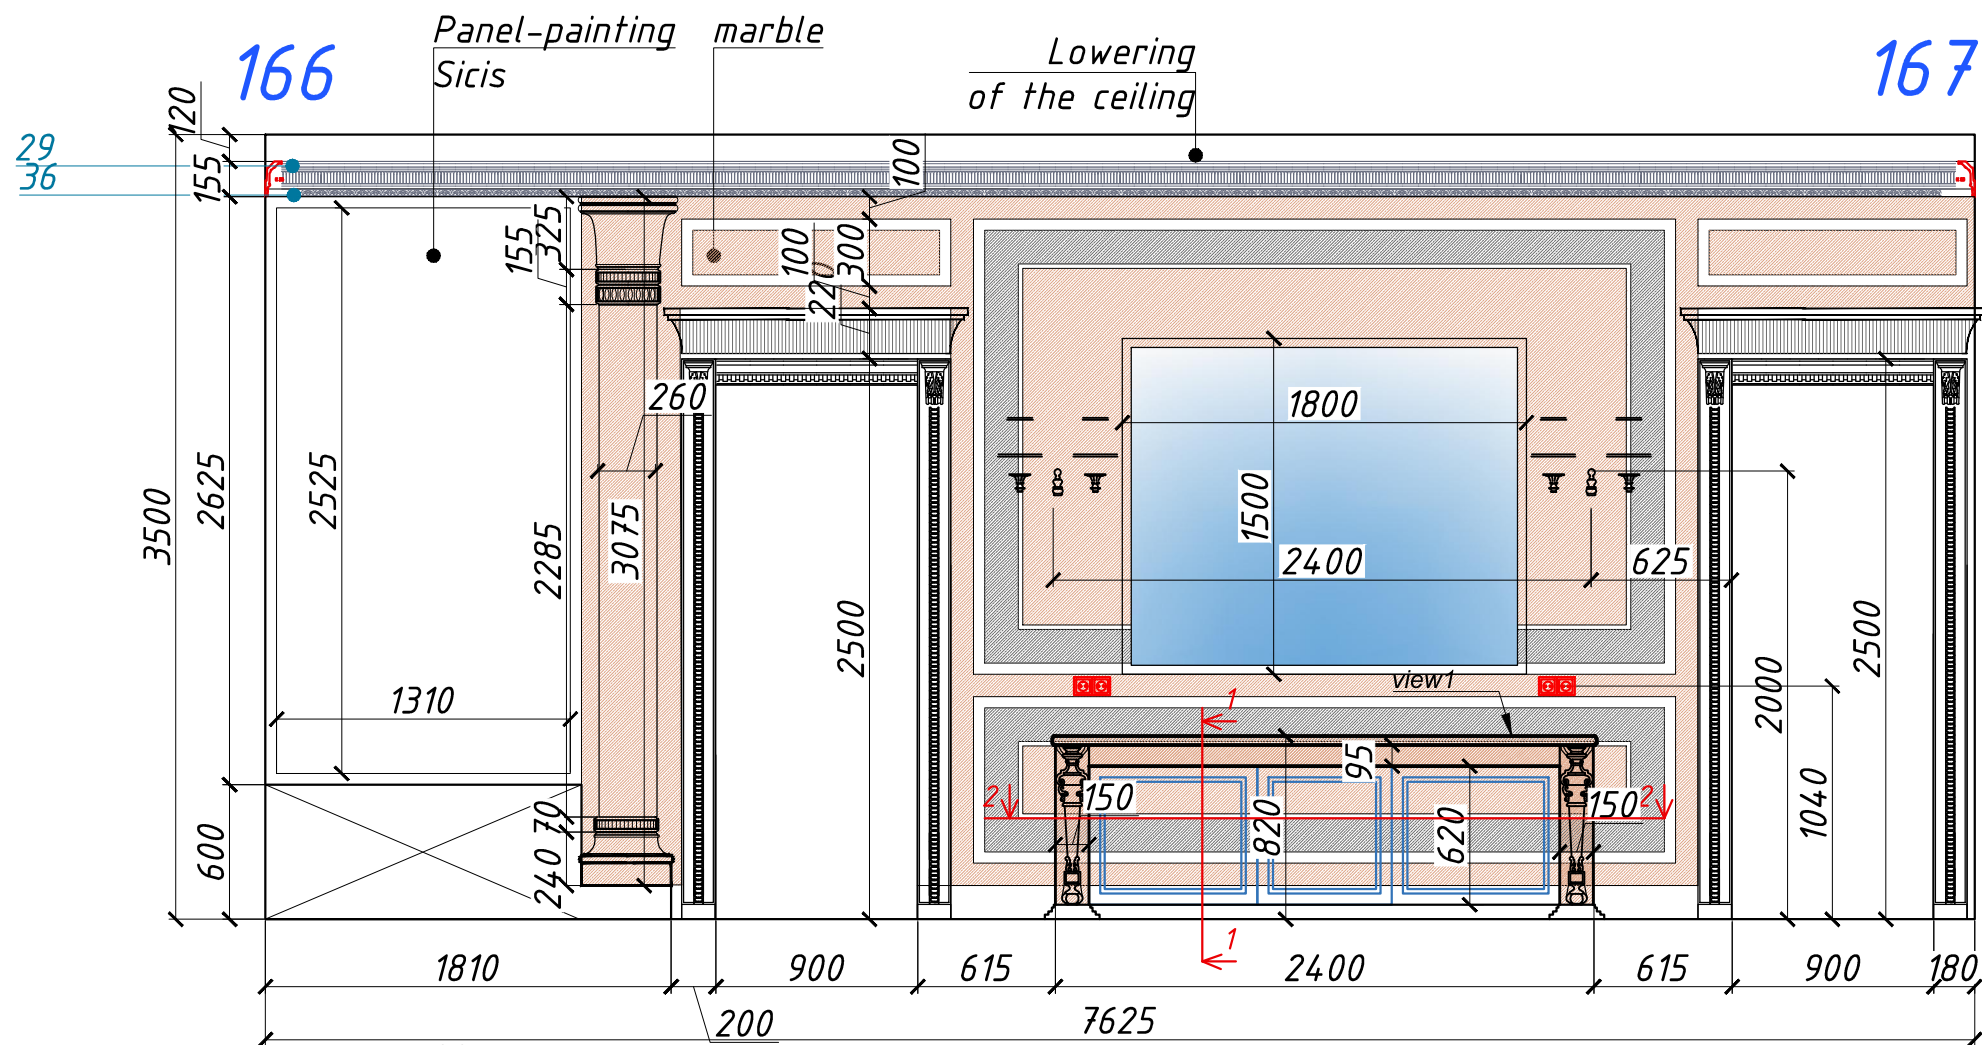

DP - 39.1
Wall scheme
Bathroom 4 (№26)

LUXURY ANTONOVICH DESIGN

Wall scheme
Bathroom 4 (№26)

Page
DP-39.1

Design
Project

Abu
Dhabi

№	Section scheme	Material	Amount, l.m.
29		gypsum molding, "Petergot" K33	22,80 l.m.
36		gypsum molding, "Petergot" P5	22,80 l.m.
37		gypsum molding, "Petergot" T211	34,90 l.m.
14		gypsum molding, "Petergot" T107	63,60 l.m.
61		gypsum column, custom made	2pt

conventional signs:

Beige marble Crema
Extra - 31,80 sq.m.
White marble Bianco
Carrara- 6,20 sq.m.

Panel-painting Sicis ORIENTALE-
4,80sq.m.


Panel-painting Sicis ORIENTALE-
3,70sq.m.

Note:

- All dimensions specify locally.
- Floor and wall behind bath should be Waterproofed and painted
- Amount of marble without trimming and joints.

ROYAL STYLE COMPUTER
GRAPHIC DESIGN SERV
+971 45 513 144
2301 office, 23 fl, Tower 1
Boulevard Plaza, Dubai
www.antonovich-design.ae

LUXURY
Antonovich
Architecture & Design
INTERIORS

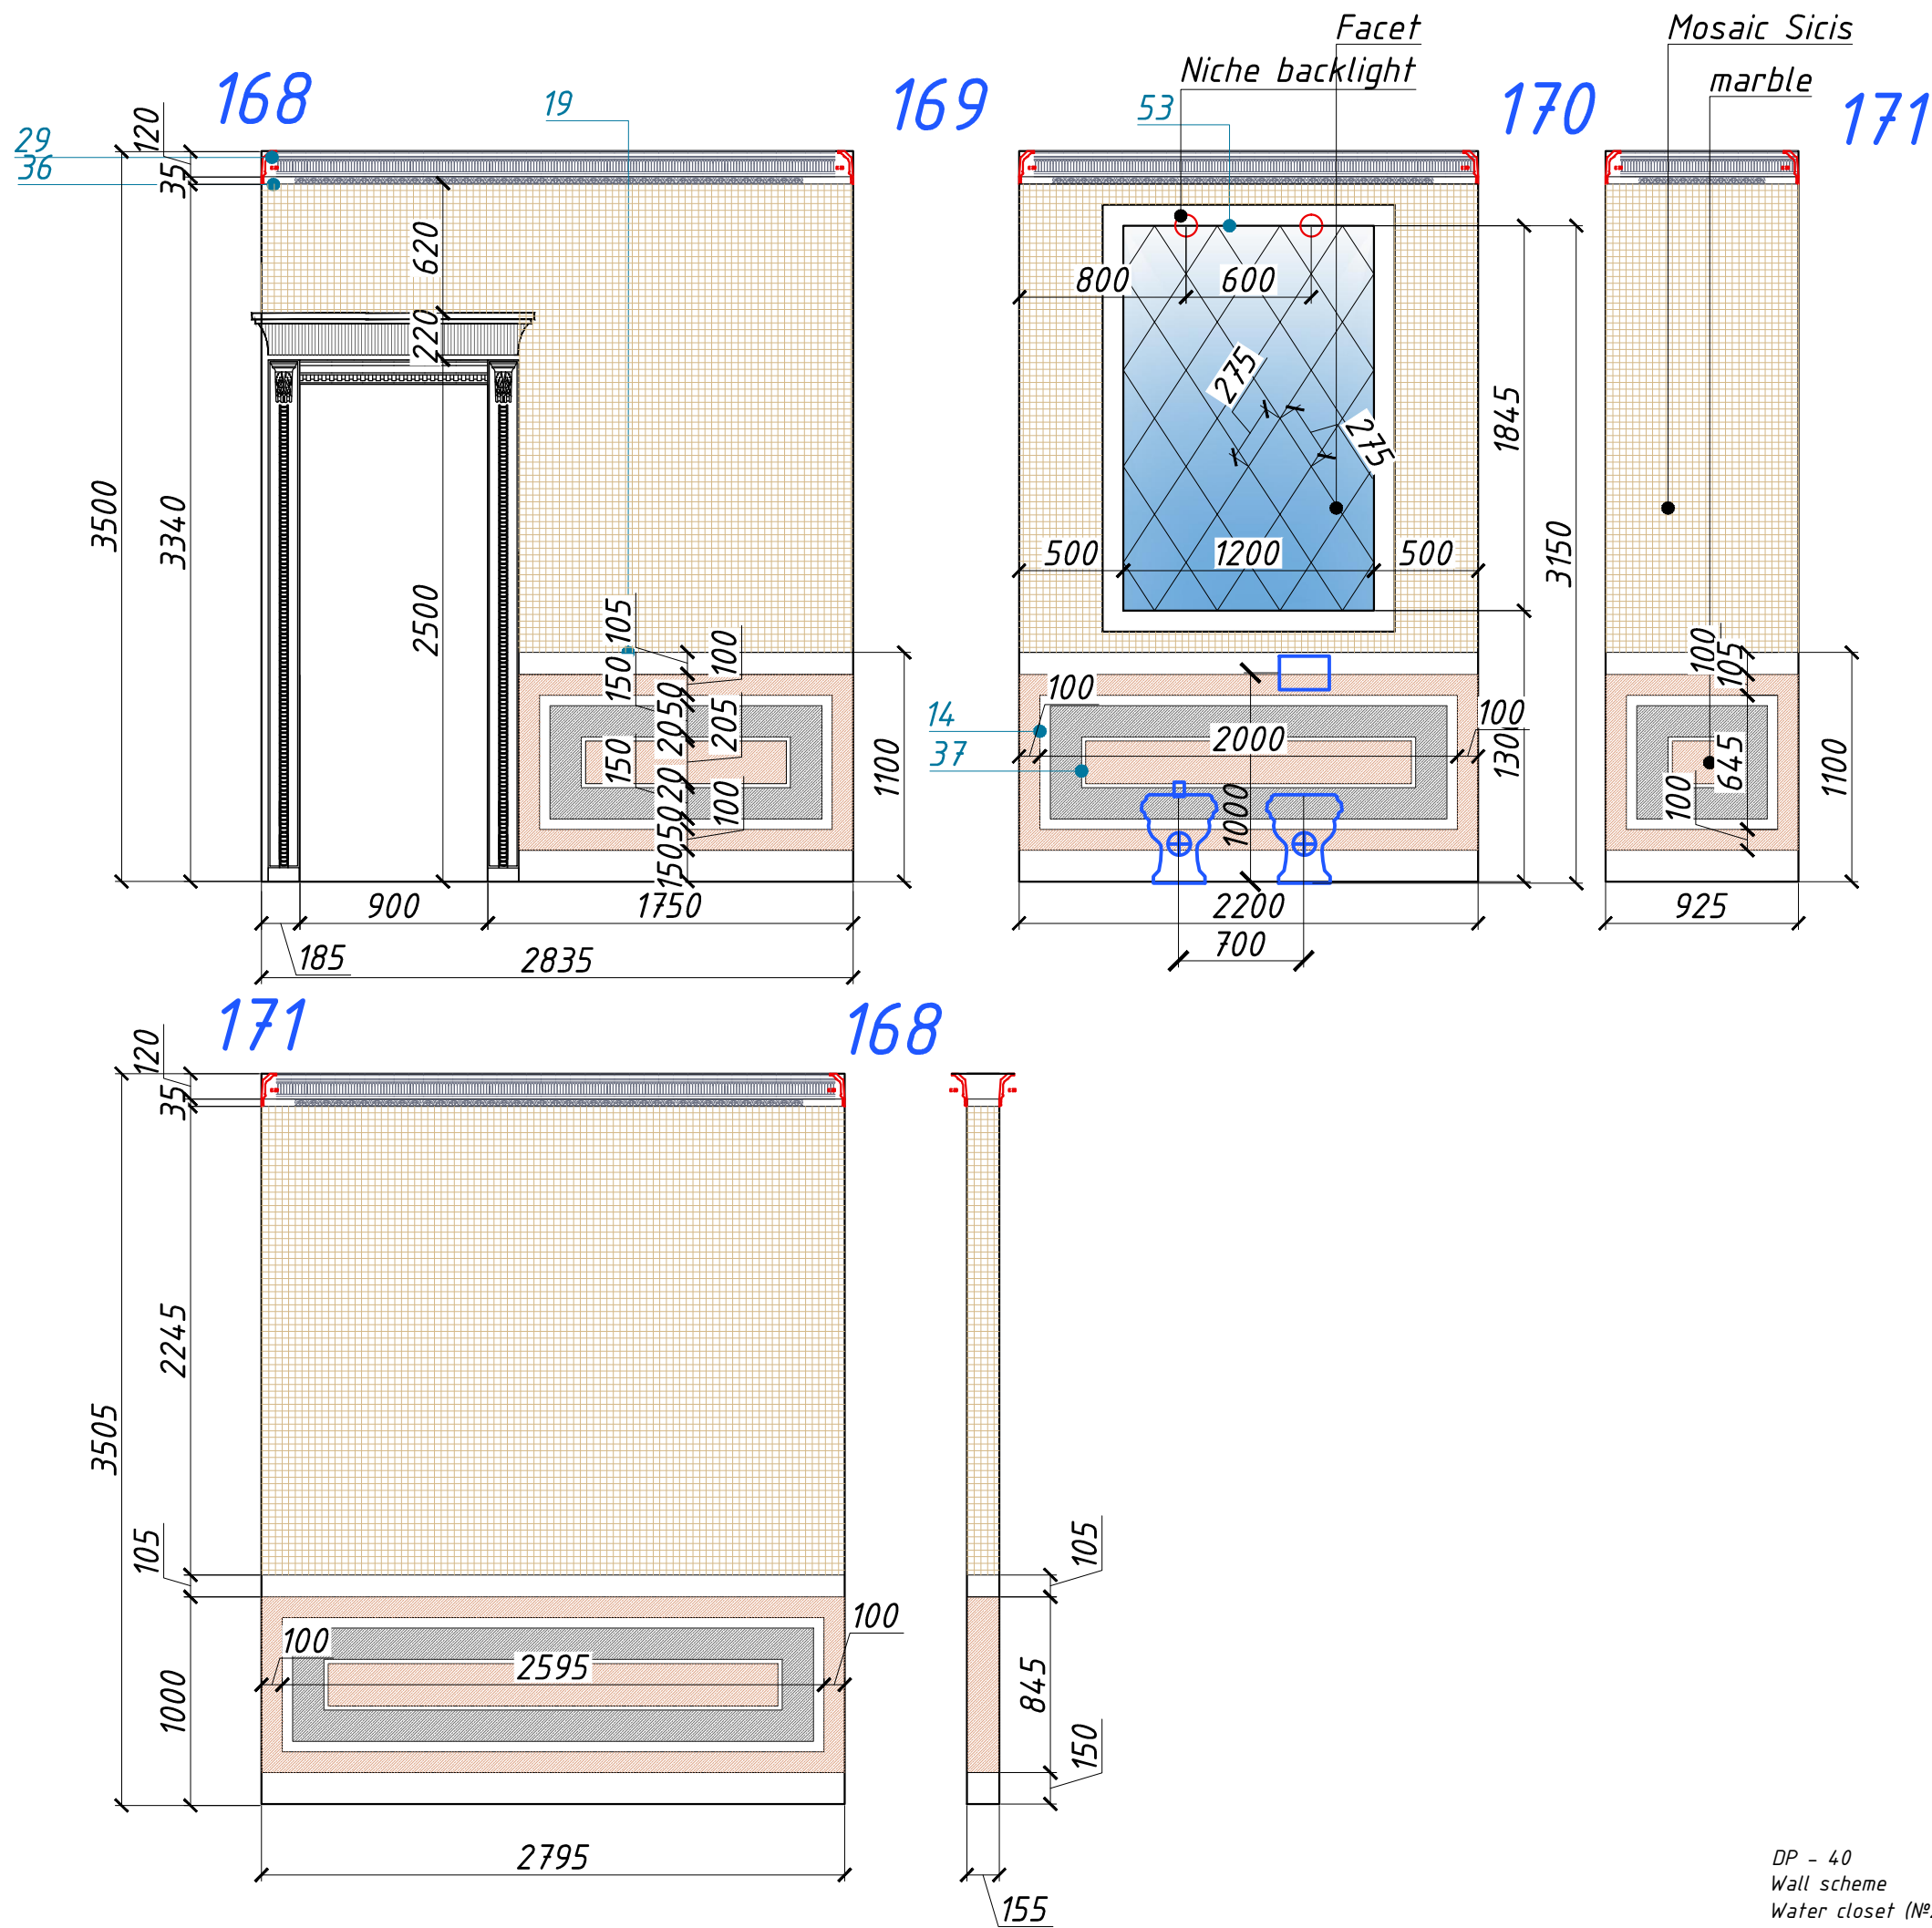

DP - 40
Wall scheme
Water closet (№29)

№	Section scheme	Material	Amount, l.m.
29		gypsum molding, "Petergot" K33	8,60 l.m.
36		gypsum molding, "Petergot" P5	8,60 l.m.
19		gypsum molding, "Petergot" T 220	7,60 l.m.
14		gypsum molding, "Petergot" T 107	18,30 l.m.
53		gypsum molding, "Petergot" T 338	6,90 l.m.
37		gypsum molding, "Petergot" T 211	12,00 l.m.

- conventional signes:
- Beige marble Crema Extra - 3,20 sq.m.
 - White marble Bianco Carrara- 2,20 sq.m.
 - Mosaic Sicis Colibri - 15,10 sq.m.
 - Facet - 2,20 sq.m.

Note:
1. All dimentions specify locally.

LUXURY ANTONOVICH DESIGN

Design Project

Abu Dhabi

Wall scheme

Water closet (№29)

Page

DP-40

LUXURY

Antonovich

Architecture & Design

INTERIORS

ROYAL STYLE COMPUTER



GRAPHIC DESIGN SERV

+971 45 513 144

2301 office, 23 fl, Tower 1

Boulevard Plaza, Dubai

www.antonovich-design.ae

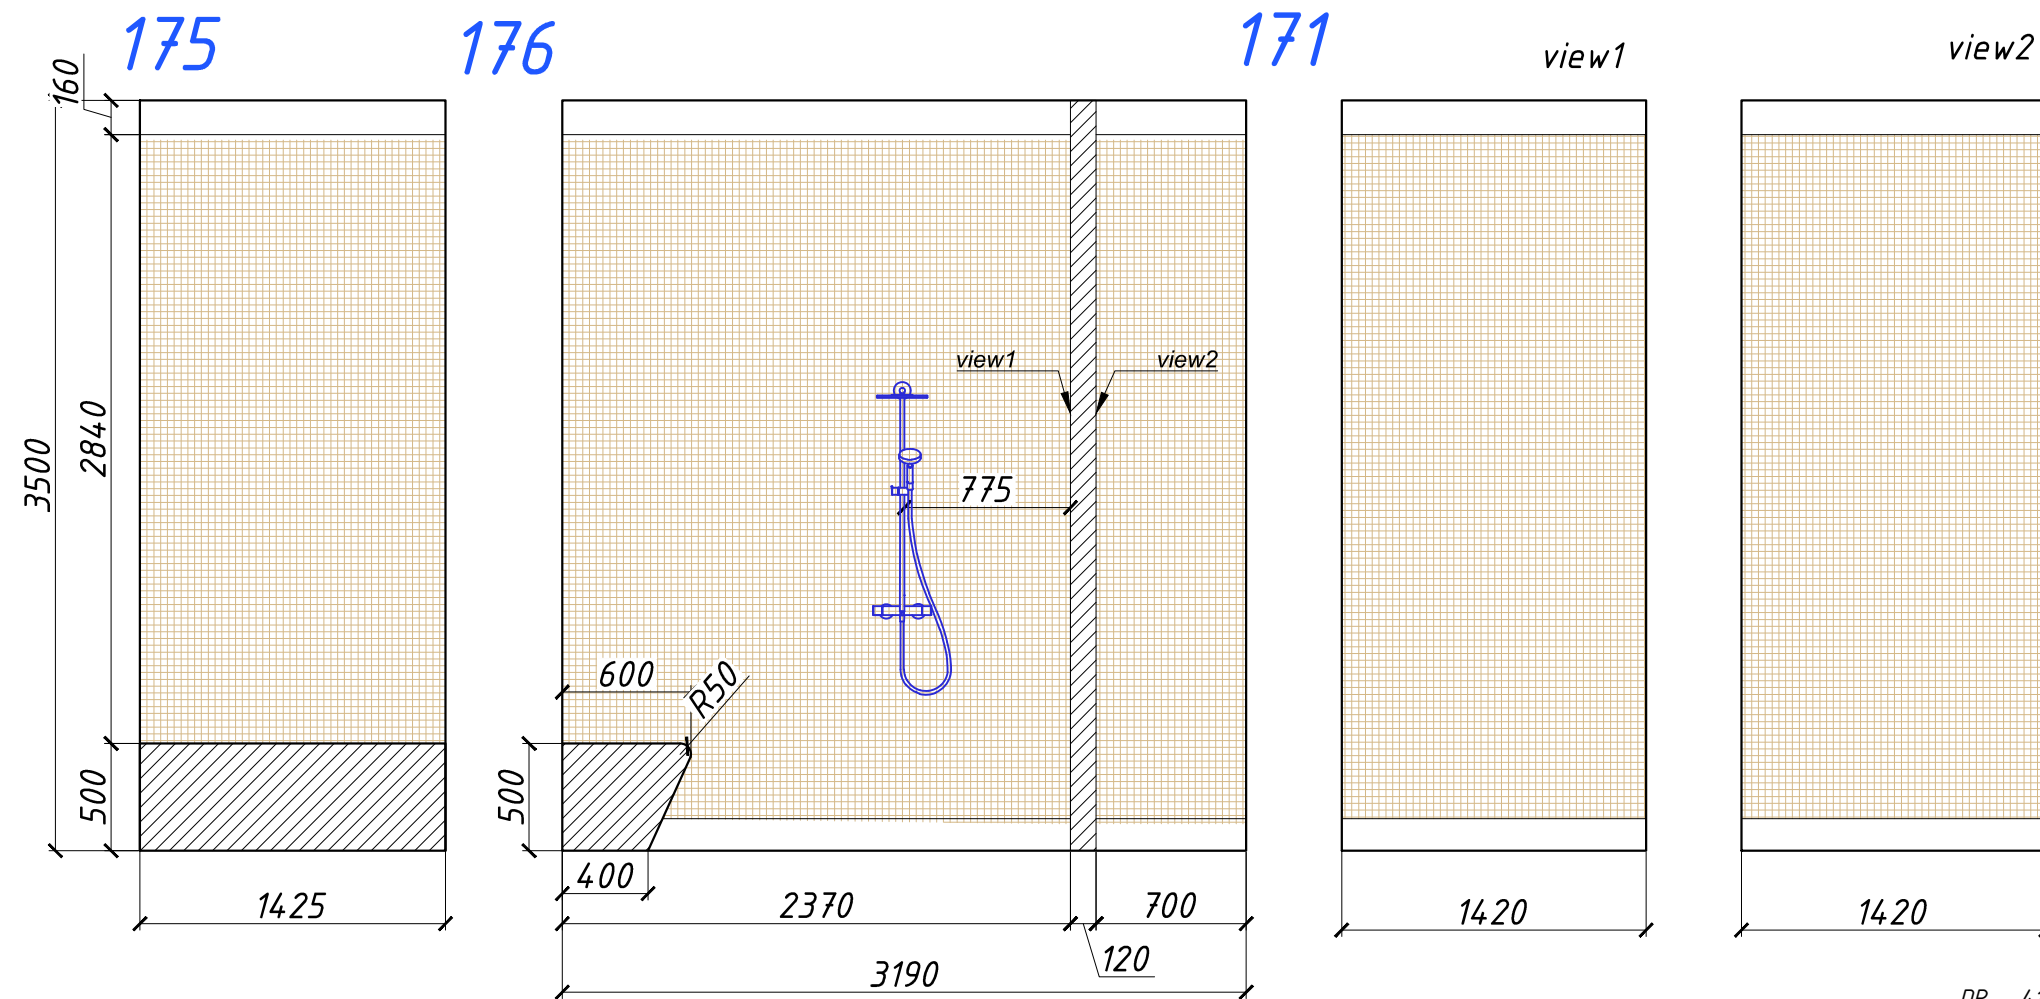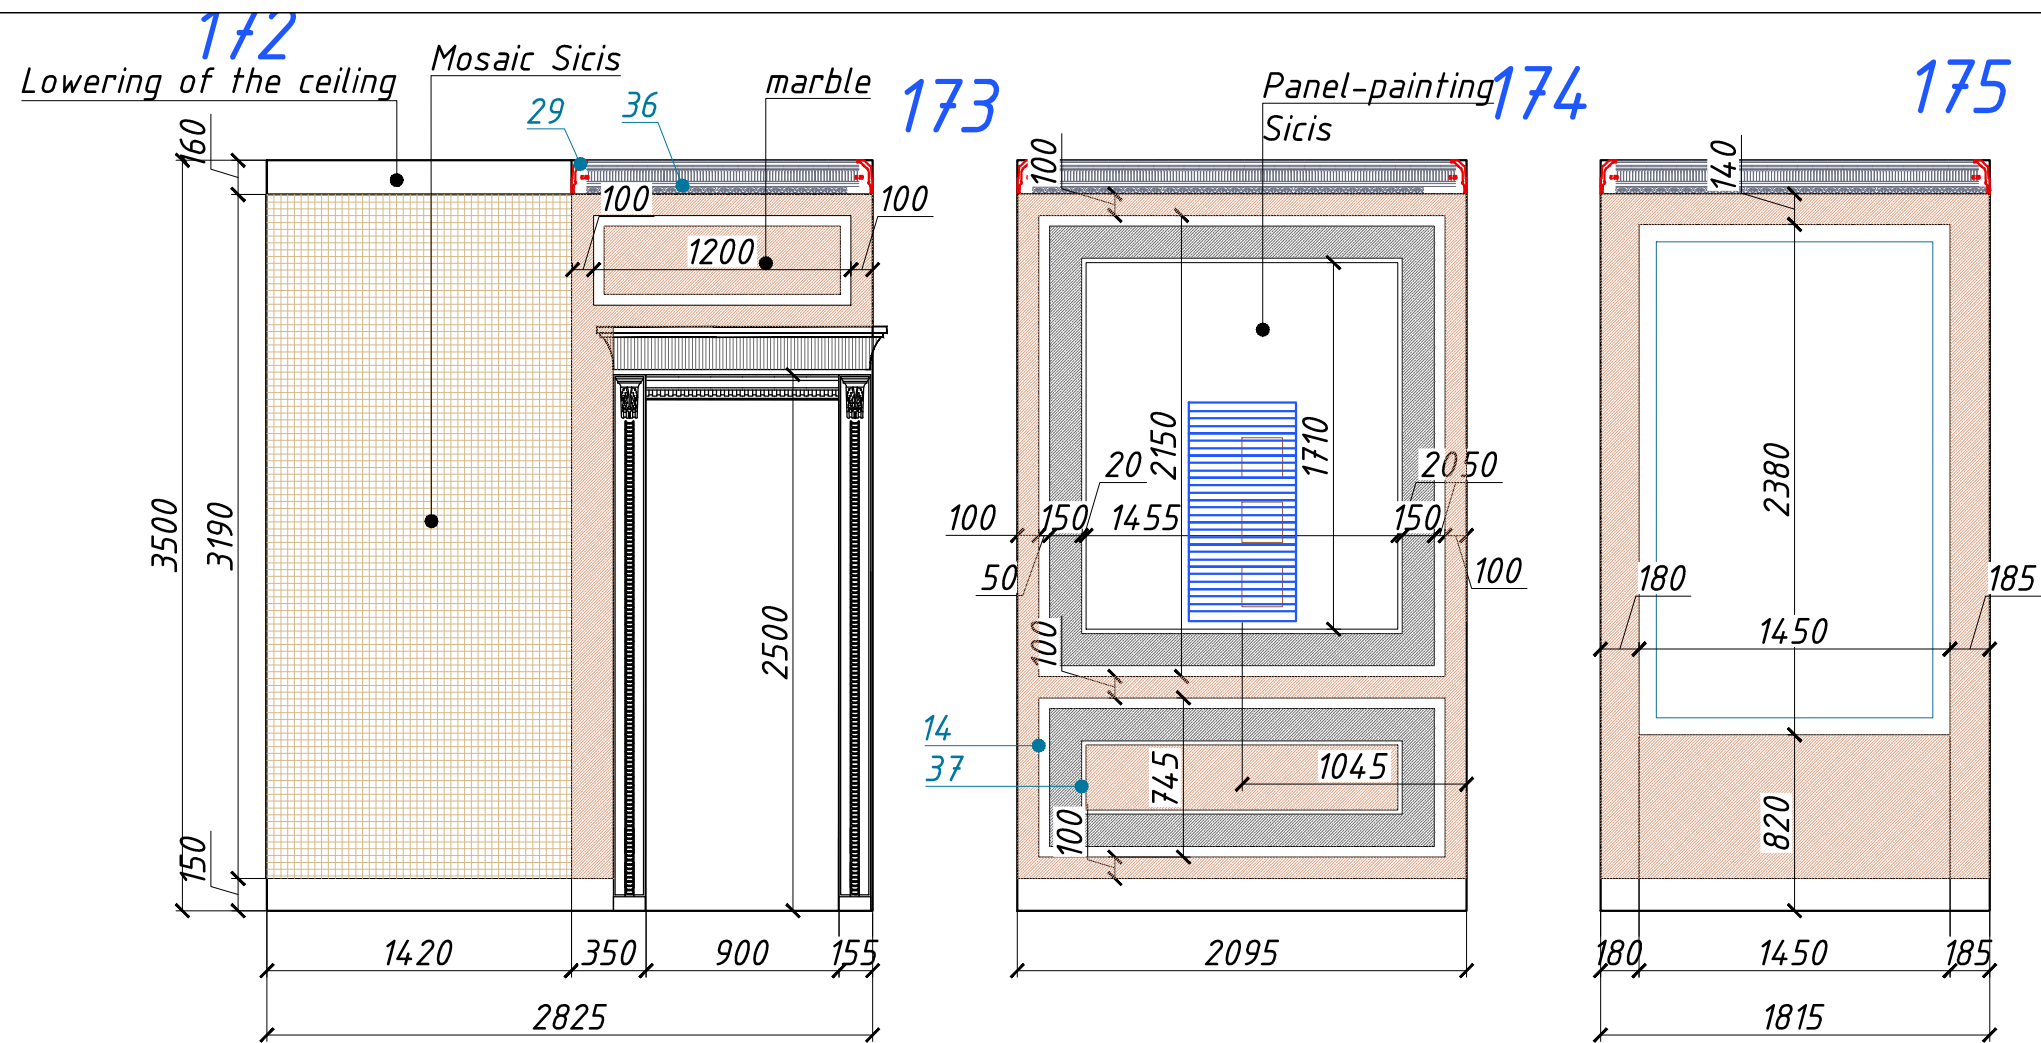

DP - 41
Wall scheme
Shower room (№30)

LUXURY ANTONOVICH DESIGN

Wall scheme
Shower-room (№30)

Page
DP-41

LUXURY
Antonovich
Architecture & Design
INTERIORS

ROYAL STYLE COMPUTER
GRAPHIC DESIGN SERV
+971 45 513 144
2301 office, 23 fl, Tower 1
Boulevard Plaza, Dubai
www.antonovich-design.ae

Design
Project
Abu
Dhabi

№	Section scheme	Material	Amount, l.m.
29		gypsum molding, "Petershof" K33	8,60 l.m.
36		gypsum molding, "Petershof" T15	8,60 l.m.
37		gypsum molding, "Petershof" T211	10,00 l.m.
14		gypsum molding, "Petershof" T107	16,20 l.m.

conventional signes:

Beige marble Crema
Extra - 5,40 sq.m.


White marble Bianco
Carrara - 1,70 sq.m.

Mosaic Sicis Colibri
- 27,90 sq.m.


Panel-painting Sicis ORIENTALE-
3,70sq.m.

Note:

1. All dimentions specify locally.

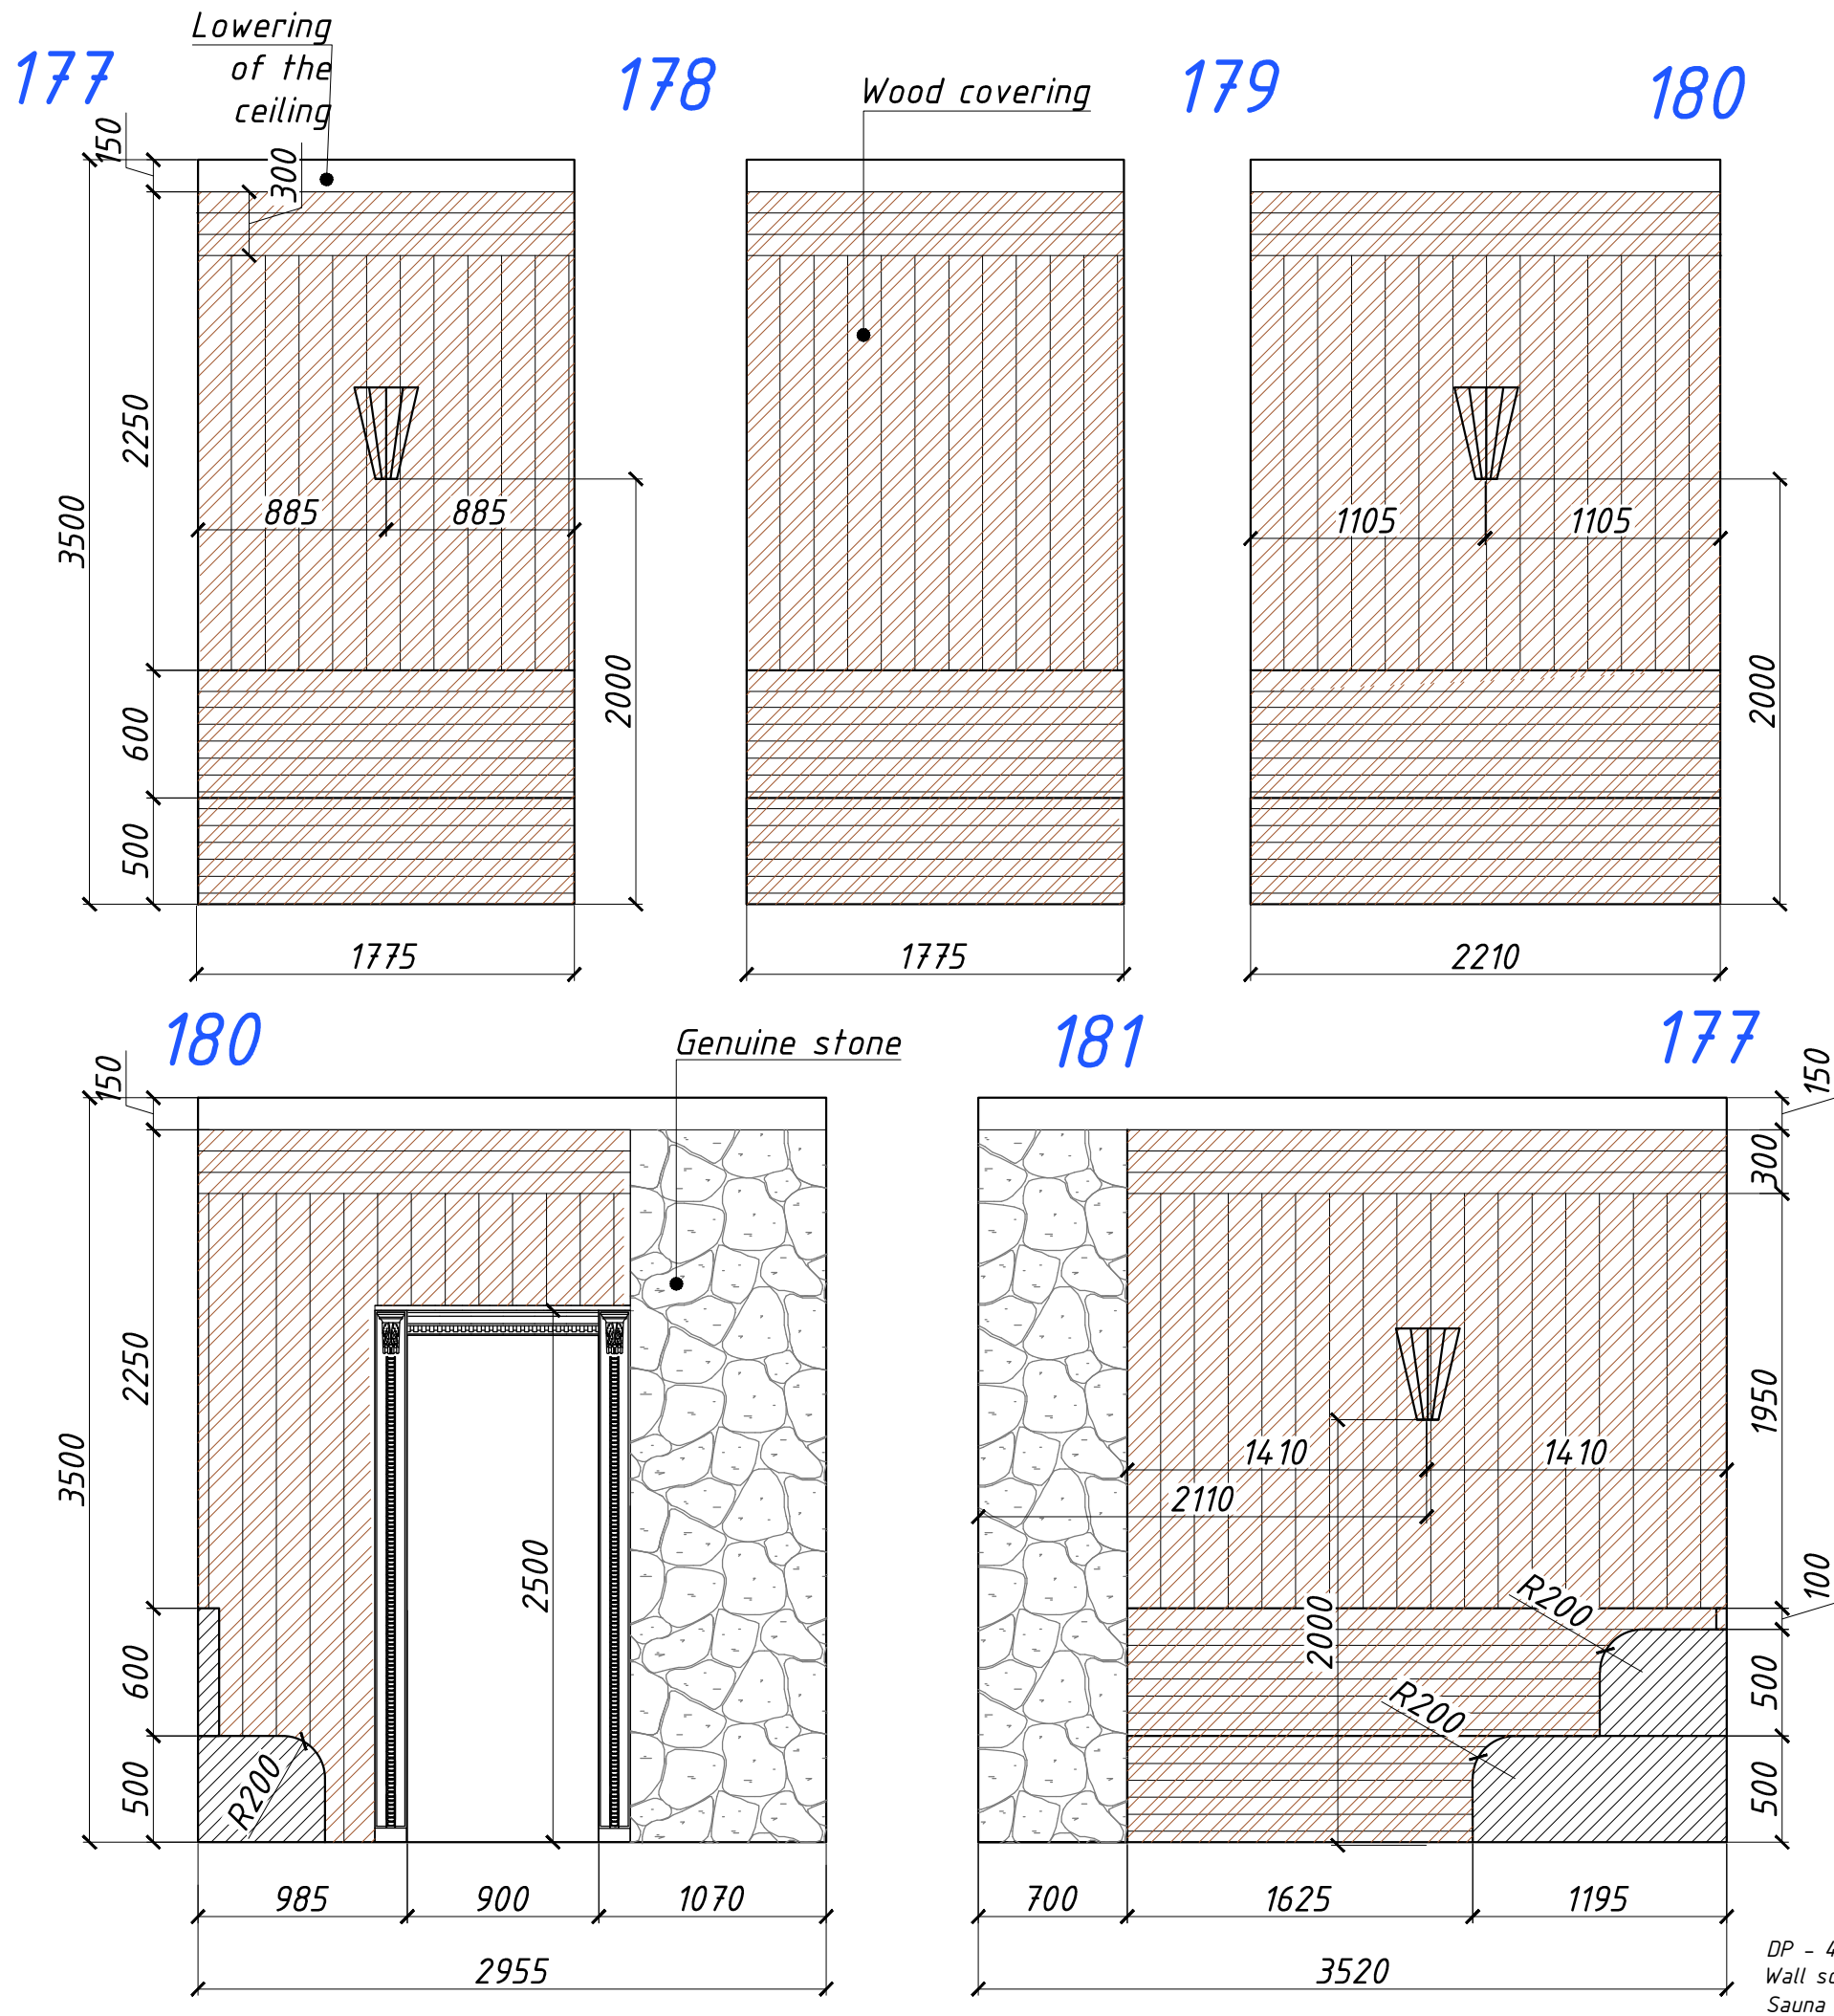

conventional signes:

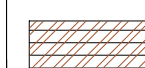-  reclaimed pinewood
LunaWood-
31,15 sq.m.
-  Genuine stone-
5,50 sq.m.

Note:
1. All dimintions specify locally.

LUXURY ANTONOVICH DESIGN

Design Project

Abu Dhabi

Page

DP-42

Wall scheme

Sauna (№27)

LUXURY

Antonovich

Architecture & Design

INTERIORS

ROYAL STYLE COMPUTER













































GRAPHIC DESIGN SERV

+971 45 513 144

2301 office, 23 fl, Tower 1

Boulevard Plaza, Dubai

www.antonovich-design.ae

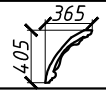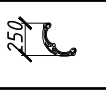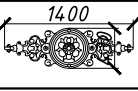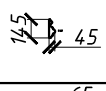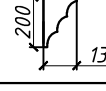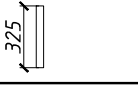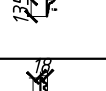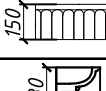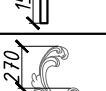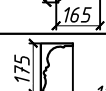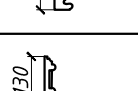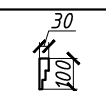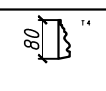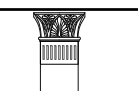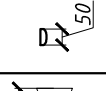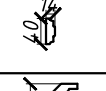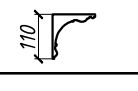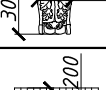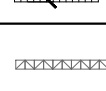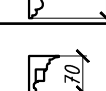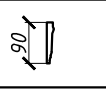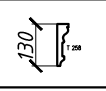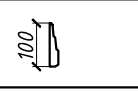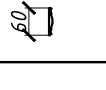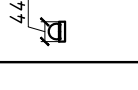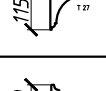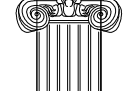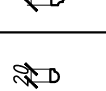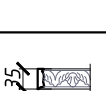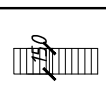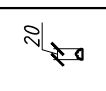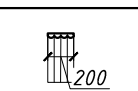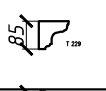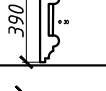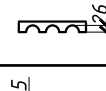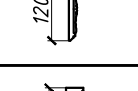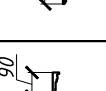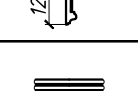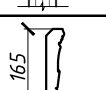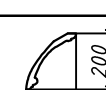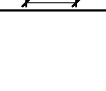   №	Section scheme	Material	Amount, l.m.	№	Section scheme	Material	Amount, l.m.	№	Section scheme	Material	Amount, l.m.
1		gypsum cornice, custom made	117,5 l.m.	22		Decor gypsum, custom made	96 pt	43		Gypsum Decor, custom made	2 pt
2		gypsum molding, "Ptergof" P57	117,5 l.m.	23		gypsum molding, "Ptergof" custom made	1,50 l.m.	44		gypsum molding, "Ptergof" F82	8,50 l.m.
3		gypsum molding, "Ptergof" T 361	117,5 l.m.	24		gypsum molding, "Ptergof" custom made	1,50 l.m.	45		gypsum molding, "Ptergof" T49	17,0 l.m.
4		gypsum footstall, custom made		25		gypsum molding, "Ptergof" T136	20,90 l.m.	46		gypsum molding, "Ptergof" T71	32,0 l.m.
5		Gypsum Decor , custom made	48 pt	26		gypsum molding, "Ptergof" T24	4,0 l.m.	47		gypsum molding, "Ptergof" F132	40,00 l.m.
6		gypsum molding, custom made	193,20 l.m.	27		gypsum molding, "Ptergof" T4	48,50 l.m.	48		gypsum column, custom made	8pt
7		gypsum molding, custom made	57,0 l.m.	28		gypsum molding, "Ptergof" T201	103,80 l.m.	49		gypsum molding, "Ptergof" T83	6,55 l.m.
8		gypsum console, custom made	24 pt	29		gypsum molding, "Ptergof" K33	14,9,5 l.m.	50		gypsum molding, "Ptergof" T 292	6,55 l.m.
9		gypsum molding, custom made	23,8 l.m.	30		gypsum cornice, "Ptergof" K1	21,15 l.m.	51		gypsum molding, "Ptergof" T351	6,55 l.m.
10		gypsum Decor, custom made	60,0 l.m.	31		gypsum molding, "Ptergof" K99	21,15 l.m.	52		gypsum molding, "Ptergof" T200	27,60 l.m.
11		gypsum molding, "Ptergof" P 44b	118,20 l.m.	32		gypsum molding, "Ptergof" T258	25,5 l.m.	53		gypsum molding, "Ptergof" T338	27,50 l.m.
12		gypsum molding, "Ptergof" T5	118,20 l.m.	33		gypsum cornice "Ptergof" T317	22,64 l.m.	54		gypsum molding, custom made	38,60 l.m.
13		gypsum molding, "Ptergof" T27	33,80 l.m.	34		gypsum molding, "Ptergof" T37	25,20 l.m.	55		gypsum column, "Ptergof" , custom made	2pt
14		gypsum molding, "Ptergof" T107	503,20 l.m.	35		gypsum molding, "Ptergof" custom made	25,20 l.m.				
15		gypsum molding, "Ptergof" T148	16,00 l.m.	36		gypsum molding, "Ptergof" P5	87,87 l.m.	56		gypsum Decor "Ptergof" custom made	4 pt
16		gypsum molding, custom made	16,00 l.m.	37		gypsum molding, "Ptergof" T211	84,47 l.m.	57		gypsum Decor "Ptergof" custom made	2 pt
17		gypsum molding, custom made	24,6 l.m.	38		gypsum cornice "Ptergof" custom made	8,38 l.m.	58		gypsum cornice "Ptergof" custom made	9,00 l.m.
18		gypsum molding, "Ptergof" P 44b	24,6 l.m.	39		gypsum pilaster, "Ptergof" custom made	2 pt	59		gypsum molding, "Ptergof" F-73	35,00 l.m.
19		gypsum molding, "Ptergof" T 220	160,60 l.m.	40		gypsum molding, "Ptergof" T221	25,20 l.m.	60		gypsum cornice, "Ptergof" K113	35,00 l.m.
20		gypsum column	4 pt	41		gypsum molding, "Ptergof" T61	4,21 l.m.	61		gypsum column, custom made	2pt
21		gypsum molding, "Ptergof" K73	35,50 l.m.	42		gypsum cornice, "Ptergof" custom made	1,90 l.m.				

Note:
1. All dimentions specify locally.

LUXURY ANTONOVICH DESIGN

Page
DP-45

Wall gypsum decor specification

LUXURY

**Antonovich**
Architecture & Design
INTERIORS

ROYAL STYLE COMPUTER
GRAPHIC DESIGN SERV
+971 45 513 144
2301 office, 23 fl, Tower 1
Boulevard Plaza, Dubai
www.antonovich-design.ae